STATE OF CALIFORNIA • DEPARTMENT OF TRANSPORTATION

CORNER RECORD

DPD-3011 (NEW 11/93)

Document Number 1N26-9-13

City of LEE VINING County of MONO, California

Brief Legal Description SW1/4, SEC. 9, T1N, R26E, MDB&M

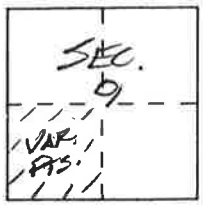

CORNER TYPE

Government Corner ☐ Control ☑
Meander ☐ Property ☑
Rancho ☐ Other ☐
Date of Survey 5/31/00

Coordinates (Optional)

N.
E.
Zone 3 NAD: '27 '83 ✓
NAD-83 Epoch 1986
Elevation

Corner — Left as found ☑ Found and tagged ☐ Established ☐ Reestablished ☐ Rebuilt ☐

Identification and type of corner found: Evidence used to identify or procedure used to establish or reestablish the corner:
SEARCHED USING METAL DETECTOR AND METRIC TAPE. ALSO, RS MAP #34-16 SHTS 1 OF 2 & 2 OF 2.

A description of the physical condition of the monument as found and as set or reset: SEE PAGE 2 OF 2 FOR DESCRIPTIONS OF POINTS FOUND AND TIED

SURVEYOR'S STATEMENT

This Corner Record was prepared by me or under my direction in conformance with the Land Surveyors' Act on MAY 31 ~~19~~ 2000

Signed Brian L. Jared (L.S.) or R.C.E. Number 6620
For the State of California
Department of Transportation

PROFESSIONAL LAND SURVEYOR BRIAN L. JARED No. 6620 Exp. 12-31-03 STATE OF CALIFORNIA

COUNTY SURVEYOR'S STATEMENT

This Corner Record was received JUNE ~~19~~ 2000 and examined and filed 12.08.04 19 .

Signed R. Boardman Title County Surveyor

PROFESSIONAL LAND SURVEYOR RICHARD G. BOARDMAN No. 4000 9.30.05 STATE OF CALIFORNIA

County Surveyor's Comment

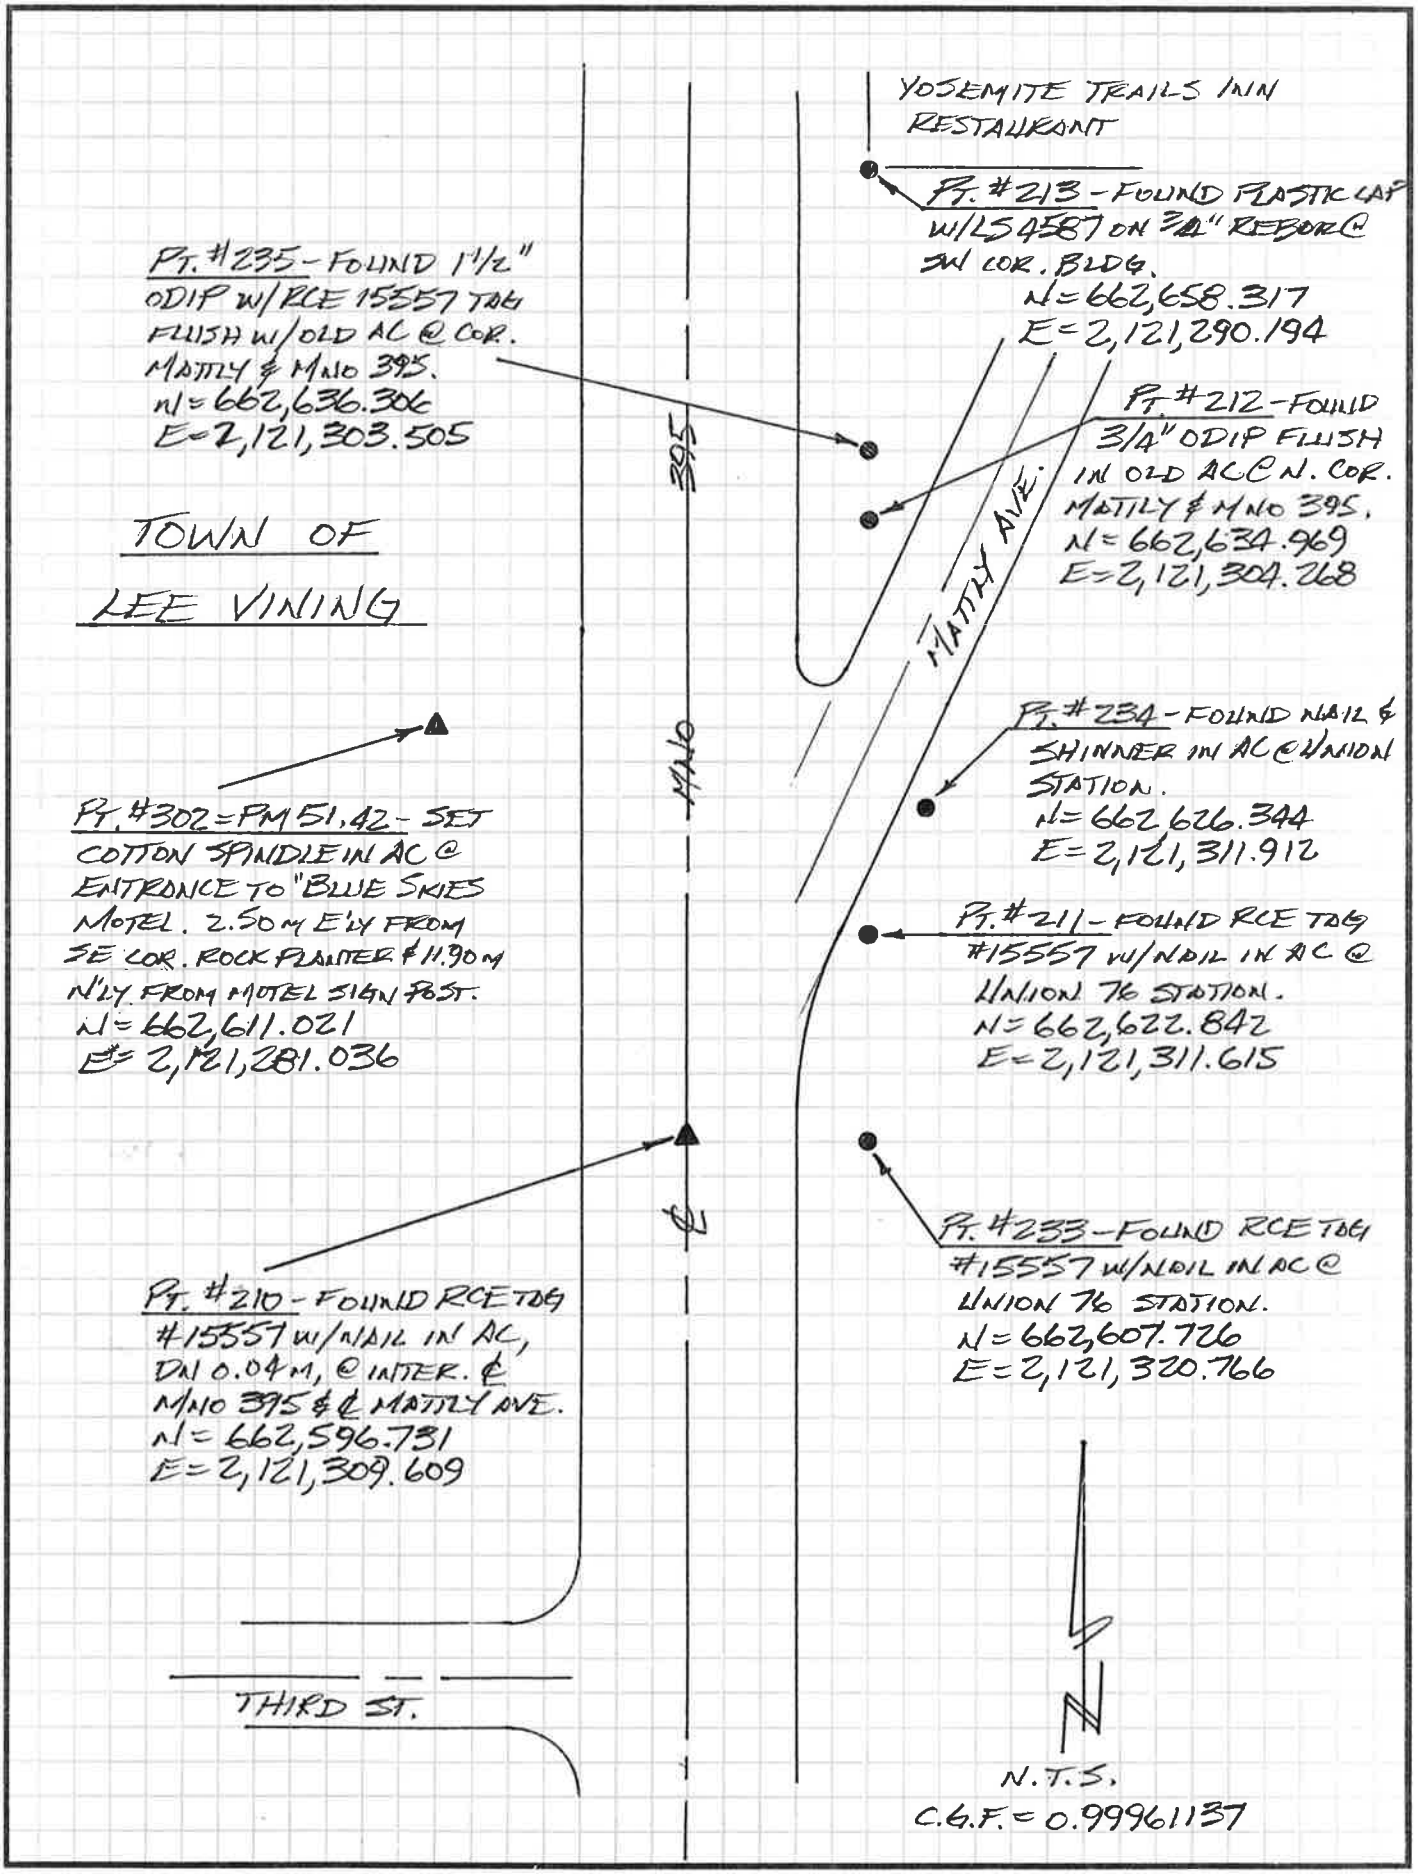
YOSEMITE TRAILS INN RESTAURANT
PT. #213 - FOUND PLASTIC CAP W/LS 4587 ON 3/4" REBAR @ SW COR. BLDG.
N=662,658.317
E=2,121,290.194
PT. #235 - FOUND 1 1/2" ODIP W/RCE 15557 TAG FLUSH W/OLD AC @ COR. MATTLY & M/NO 395.
N=662,636.306
E=2,121,303.505
PT. #212 - FOUND 3/4" ODIP FLUSH IN OLD AC @ N. COR. MATTLY & M/NO 395.
N=662,634.969
E=2,121,304.268
395
MATTLY AVE.
TOWN OF
LEE VINING
PT. #234 - FOUND NAIL & SHINNER IN AC @ UNION STATION.
N=662,626.344
E=2,121,311.912
M/NO
PT. #302 = PM 51.42 - SET COTTON SPINDLE IN AC @ ENTRANCE TO "BLUE SKIES MOTEL. 2.50 M E'LY FROM SE COR. ROCK PLANTER & 11.90 M N'LY FROM MOTEL SIGN POST.
N=662,611.021
E=2,121,281.036
PT. #211 - FOUND RCE TAG #15557 W/NAIL IN AC @ UNION 76 STATION.
N=662,622.842
E=2,121,311.615
PT. #233 - FOUND RCE TAG #15557 W/NAIL IN AC @ UNION 76 STATION.
N=662,607.726
E=2,121,320.766
PT. #210 - FOUND RCE TAG #15557 W/NAIL IN AC, DN 0.04 M, @ INTER. ℄ M/NO 395 & ℄ MATTLY AVE.
N=662,596.731
E=2,121,309.609
THIRD ST.
N.T.S.
C.G.F. = 0.99961137