STATE OF CALIFORNIA • DEPARTMENT OF TRANSPORTATION

CORNER RECORD

DPD-3011 (Rev. 9/97) CT# 7541-4548-0

Document Number 1N26-9-9

City of _____ County of Mono, California

Brief Legal Description PROPERTY CORNERS: SECTION 9/16 T1N, R26E, MD

SEC. 9	
SEC. 16	

CORNER TYPE

Government Corner ☐ Control ☐
Meander ☐ Property ☒
Rancho ☐ Other ☐

Date of Survey JULY 7, 1998

C.G.F. = 0.99961137

COORDINATES (Optional)

N. SEE SKETCH ON
E. PAGE 2 OF 2
Zone 3 NAD27 ☐ NAD83 ☒
NAD83 Epoch 1986
Elevation
Vert. Datum: NGVD29 ☐ NAVD88 ☐
Meas. Units: Metric ☒ Imperial ☐

Corner - Left as found ☒ Found and tagged ☐ Established ☐ Reestablished ☐ Rebuilt ☐

Identification and type of corner found: Evidence used to identify or procedure used to establish or reestablish the corner:
FOUND TWO 1" OD IP'S W/NO TAG. ALSO FOUND REBAR W/ALUM. CAP STAMPED "LS 5149". SEE PAGE 2 OF 2 FOR DETAILS.

A description of the physical condition of the monument as found and as set or reset:

SURVEYOR'S STATEMENT

This Corner Record was prepared by me or under my direction in conformance with the Land Surveyors' Act on JULY 7, 1998.

Signed [signature] P.L.S. or ~~R.C.E.~~ Number 6620
For the State of California
Department of Transportation

LICENSED LAND SURVEYOR
BRIAN L. JARED
NO. 6620
Exp. 12-31-99
STATE OF CALIFORNIA

COUNTY SURVEYOR'S STATEMENT

This Corner Record was received 7-13, 98 and examined and filed 7-22, 98.

Signed [signature] P.L.S. or R.C.E. Number L.S. 3884
Title DEPUTY MONO COUNTY SURVEYOR EXP. 6-30-00

County Surveyor's Comment

LICENSED LAND SURVEYOR
JOHN KENDALL BECK
No. 3884
STATE OF CALIFORNIA

1N26-9-9

97 37098

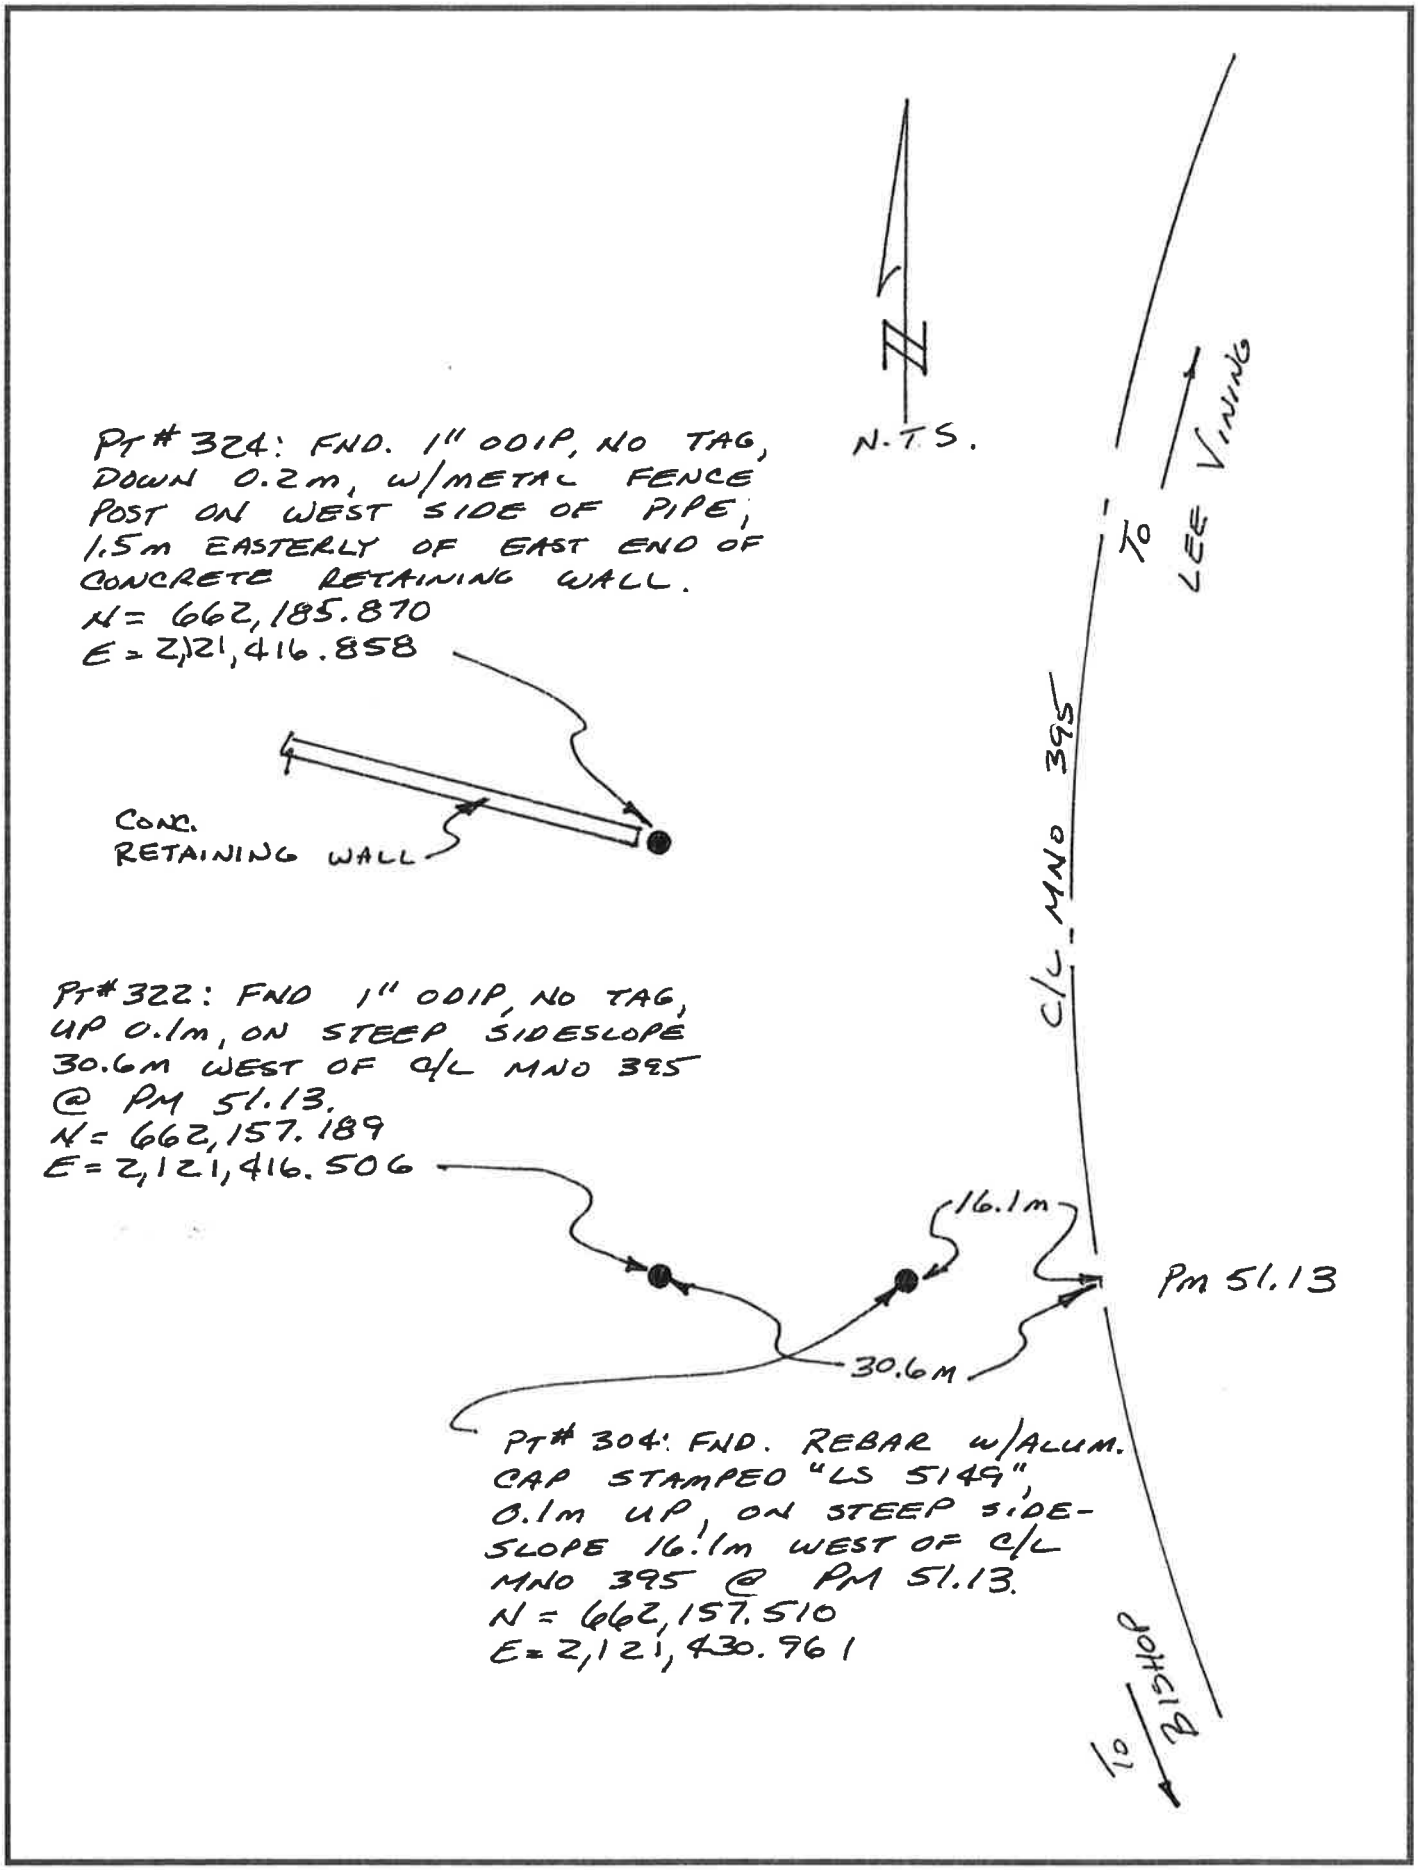
N.T.S.
PT # 324: FND. 1" ODIP, NO TAG, DOWN 0.2m, W/METAL FENCE POST ON WEST SIDE OF PIPE, 1.5m EASTERLY OF EAST END OF CONCRETE RETAINING WALL.
N = 662,185.870
E = 2,121,416.858
CONC. RETAINING WALL
PT # 322: FND 1" ODIP, NO TAG, UP 0.1m, ON STEEP SIDESLOPE 30.6m WEST OF C/L MNO 395 @ PM 51.13.
N = 662,157.189
E = 2,121,416.506
16.1m
30.6m
PM 51.13
PT # 304: FND. REBAR W/ALUM. CAP STAMPED "LS 5149", 0.1m UP, ON STEEP SIDE-SLOPE 16.1m WEST OF C/L MNO 395 @ PM 51.13.
N = 662,157.510
E = 2,121,430.961
C/L MNO 395
TO LEE VINING
TO BISHOP