CORNER RECORD

COUNTY OF MONO T. 2 N R. 26E SEC. 7 MERIDIAN MDB CALIFORNIA

CORNER TYPE: GOV'T. CORNER ☐ MEANDER ☐ RANCHO ☐ CONTROL ☐ OTHER ☒

CORNER IDENTIFICATION – DATE OF VISIT 4-25 19 91

Nly & Pt @ NE Cor, Lot 1, Block 13, Mono City Subdiv, MB 2/121

CORNER – LEFT AS FOUND ☐ FOUND AND TAGGED ☐ REESTABLISHED OBLITERATED CORNER ☒ REBUILT ☐

PHYSICAL DESCRIPTION OF CORNER FOUND: EVIDENCE AND METHOD USED TO IDENTIFY OR REESTABLISH Fnd old 2"x2" Redwood H'T's at the front common corners of Lots 6 & 7, Block 11 and 6 & 7 Block 13, Also Fnd. newer white top 2x2" H'T's at the front corners Lot 3, Blk 11. Fnd No. 1 & tin at the int. of the South margin East Mono Lake Drive & ℄ of Peeler Lake Drive, Fnd points are within acceptable tollerance and the first two are of the nature of original subdivision monuments.

PHYSICAL DESCRIPTION OF MONUMENTS REBUILT OR PERPETUATED Established the ℄ angle pt. of PEELER LAKE DRIVE and the front corners Lot 1 Block 13 using a proration of above Fnd. points. The front corners Lot 1 are 5/8" Rebars w/ Plastic caps LS 4587, the angle pt. PEELER Drive is a PK spike. All of the above is in Mono City Subdivision MB 2/121, in Mono County Calif.

CALIFORNIA COORDINATE SYSTEM ORDER: FIRST ☐ SECOND ☐ THIRD ☐

STATIONS USED: NGS (USC & GS) ☐ STATE ☐ COUNTY ☐ OTHER ☐ STATION _____ STATION _____

ZONE _____ ELEVATION _____ NORTHINGS (Y) _____ EASTINGS (X) _____

SKETCH: (Include reference tie or witness points, remarks and topo of area)

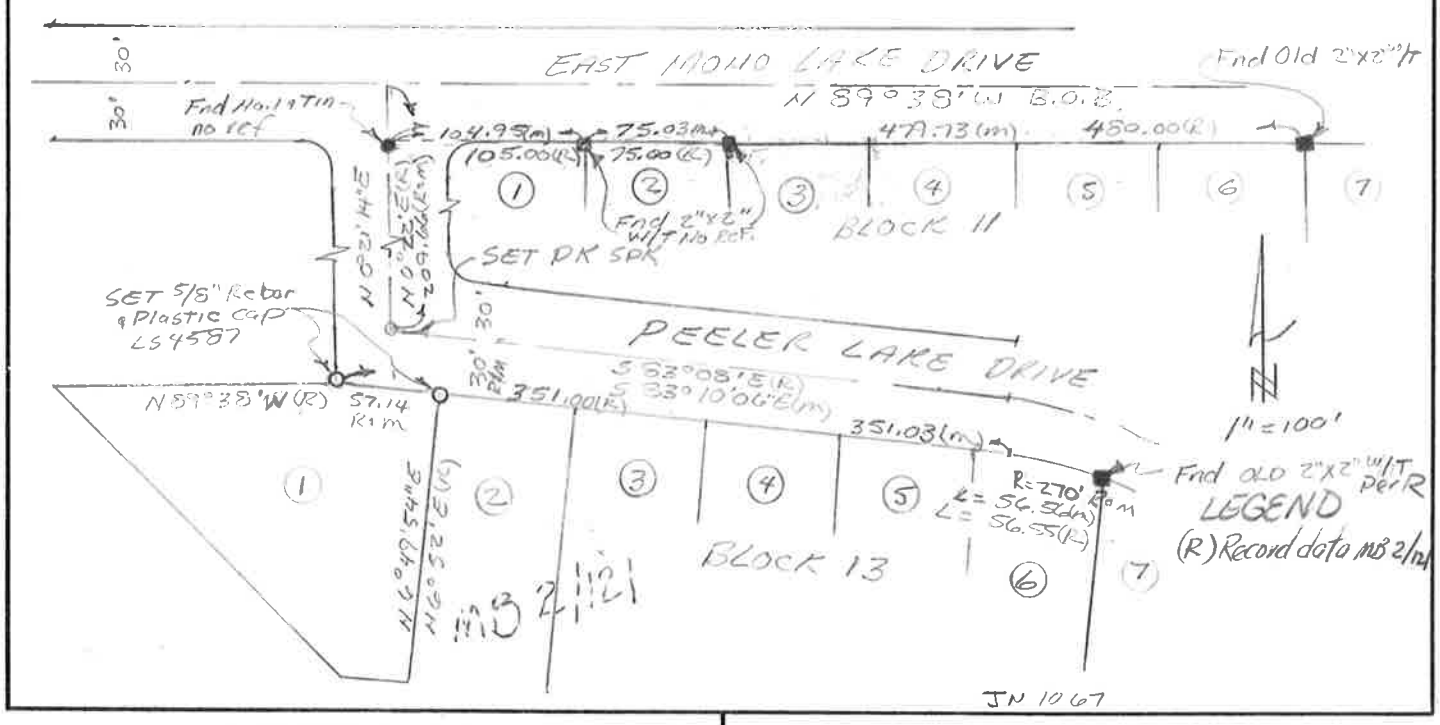

SURVEYOR'S CERTIFICATE

THIS CORNER RECORD WAS PREPARED BY ME OR UNDER MY DIRECTION IN CONFORMANCE WITH THE LAND SURVEYORS ACT ON May 1 19 91

SIGNED: [signature]

L.S. or R.C.E. No.: 458

SEAL

COUNTY SURVEYOR'S CERTIFICATE

THIS CORNER RECORD WAS RECEIVED 7-31 19 91

AND EXAMINED AND FILED 12-10 19 91

BY: [signature]

TITLE: Co. Surveyor

DOCUMENT No. 2N26-7-1

STATEMENT ON BACK OF SHEET YES ☐ NO ☑

CHALFANT PRESS, BISHOP, CA.