# CORNER RECORD

Document Number 2N26-7-10

City of — County of MONO, California

Brief Legal Description LOT 18, BLOCK 7, MB 2/121, SEC 7, T2N, R2GE MDB&M

**CORNER TYPE**

Government Corner ☐ Control ☐
Meander ☐ Property ☒
Rancho ☐ Other ☐
Date of Survey 11-19-96

**COORDINATES** *(Optional)*

N. ____
E. ____
Zone ____ Datum ____
Elev. ____

**Corner —** Left as found ☐ Found and tagged ☒ Established ☐ Reestablished ☒ Rebuilt ☐

Identification and type of corner found: Evidence used to identify or procedure used to establish or reestablish the corner: FND 1" BRASS CAP "RCE 7522" SET IN CONC. @ 1" BELOW FINISH SURFACE, & MON NEAR NE COR LOT 2, BLK 8, FND 2X2 NO TAG @ NE COR LOT 4, BLK 6 ACCEPTED & USED TO REESTABLISH & & PROPORTION EAST, WEST CORS LOT 18 BLK 7. SEARCHED FOR ORIG 2X2 @ FRONT & BACK CORS BLK 7, NOTHING FND. HELD RECORD DIST. TO BACK & PROPORTIONED DIST EAST, WEST TO SET BACK CORNERS LOT 18

A description of the physical condition of the monument as found and as set or reset: SET 5/8" REBAR & CAP "LS 4587" @ ALL COR'S LOT 18, DIRECT REPLACED FND 2X2 WITH 5/8" REC "LS 4587". SET SPK & WASHER "LS 4587" @ FINISH SURFACE ABOVE FND ORIG & MON.

**SURVEYOR'S STATEMENT**

This Corner Record was prepared by me or under my direction in conformance with the Land Surveyors' Act on Dec 2 19 96

Signed [signature] L.S. or R.C.E. Number 4587

SEAL

**COUNTY SURVEYOR'S STATEMENT**

This Corner Record was received JAN. 31 2000 and examined

and filed MARCH 21 2000

Signed John K Beck Title DEPUTY MONO COUNTY SURVEYOR

LIC. EXP. 6-30-00

LICENSED LAND SURVEYOR JOHN KENDALL BECK No. 3884 STATE OF CALIFORNIA

**County Surveyor's Comment** ____

PWA-102 (8/88)



2N26-7-10

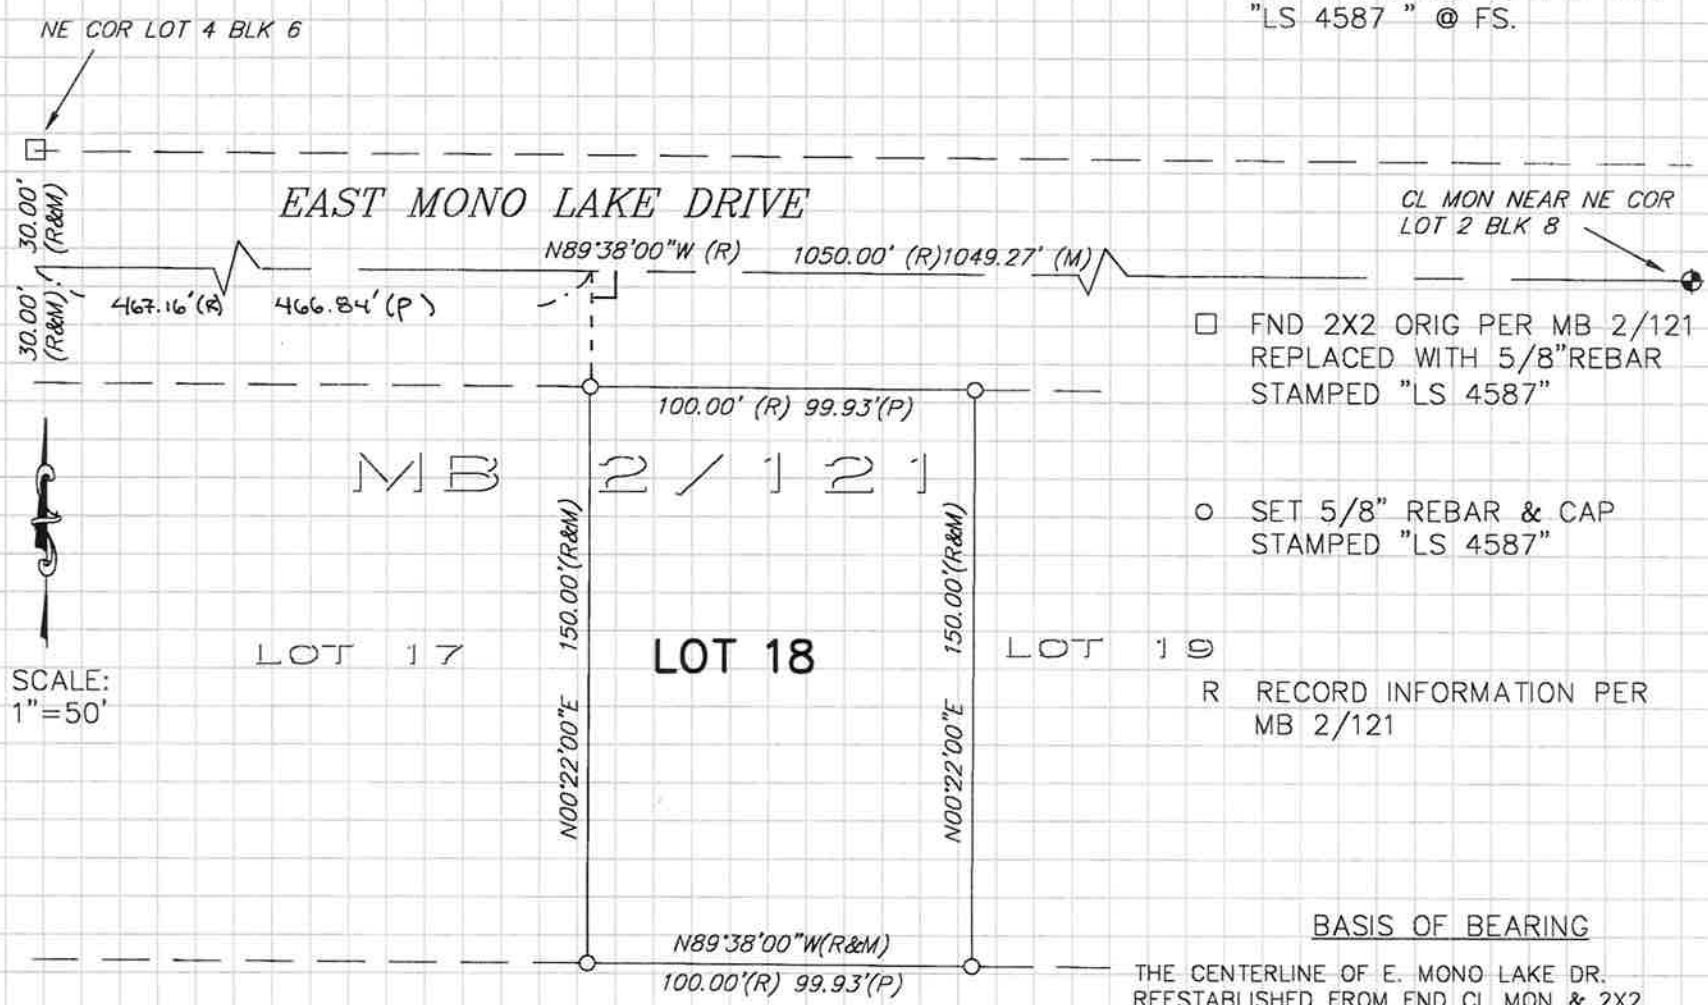


## LEGEND

◆ FND 1" BRASS CAP "RCE 7522" ORIG MON PER MB 2/121 @ 1' BELOW FS. SET SPK & TAG "LS 4587 " @ FS.

□ FND 2X2 ORIG PER MB 2/121 REPLACED WITH 5/8"REBAR STAMPED "LS 4587"

○ SET 5/8" REBAR & CAP STAMPED "LS 4587"

R RECORD INFORMATION PER MB 2/121

## BASIS OF BEARING

THE CENTERLINE OF E. MONO LAKE DR. REESTABLISHED FROM FND CL MON & 2X2 USING 30' ST. 1/2 WIDTH & SHOWN HEREON AS N 89°38'00"W, PER MAP BOOK 2 PAGE 121A&B

TRIAD ENGINEERING CORP., MAMMOTH LAKES, CALIFORNIA

CR6\1546CR