CORNER RECORD

Document Number 2526-22-4

City of JUNE LAKE County of MONO, California

Brief Legal Description LOT 2, BLOCK 15, SILVER LAKE PINES II

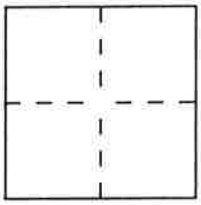

CORNER TYPE

Government Corner ☐ Control ☐
Meander ☐ Property ☒
Rancho ☐ Other ☐
Date of Survey April 24 1990

COORDINATES *(Optional)*

N. ____
E. ____
Zone ____ Datum ____
Elev. ____

Corner — Left as found ☐ Found and tagged ☐ Established ☐ Reestablished ☒ Rebuilt ☐

Identification and type of corner found: Evidence used to identify or procedure used to establish or reestablish the corner:
FD. 5/8" REBAR, "LS 4364", AT SW COR. LOT 2, BLK 15 AND FD. 2" I.P., "LS 3462", AT S.E. COR. LOT 5, BLK 15 AND PROPORTIONED IN THE S.E. COR. OF LOT 2. FD. 5/8" REBAR AT S.W. COR. LOT 12, BLK 12 AND 5/8" REBAR, "LS 4587", AT S.E. COR. LOT 15, BLK 12 TO ESTABLISH N'LY R/W STEEL HEAD ROAD. SET NE COR. LOT 2, BLK 15 ON LINE, 25' OFF N'LY R/W

A description of the physical condition of the monument as found and as set or reset:
SET 5/8" REBAR STAMPED "LS 4587", FOUND REBAR & CAP, "LS 4364", NO REF., DISTURBED AT NW COR. LOT 2, ACCEPTED ROOT POSITION AS CORNER AND SET 5/8" REBAR STAMPED "LS 4587"

SURVEYOR'S STATEMENT

This Corner Record was prepared by me or under my direction in conformance with the Land Surveyors' Act on March 17 1993.

Signed [signature] L.S. or R.C.E. Number 4587

SEAL

COUNTY SURVEYOR'S STATEMENT

This Corner Record was received 4-27 1993 and examined and filed 4-27 1993.

Signed [signature] Title COUNTY SURVEYOR
EXP. 9-30-95

LICENSED LAND SURVEYOR RICHARD C. BOARDMAN SEAL No. 4686 STATE OF CALIFORNIA

County Surveyor's Comment ____

2526-22-4

R1 – RECORD INFORMATION PER MB 1/8

R2 – RECORD INFORMATION PER COR. REC. _____

BASIS OF BEARINGS

THE BASIS OF BEARINGS FOR THIS CORNER RECORD IS THE SOUTH LINE OF LOTS 12,13,14 AND 15 OF BLOCK 12 OF SILVER LAKE PINES II, SHOWN HEREON AS S 88°27'05 E, PER R2 IN THE OFFICE OF THE MONO COUNTY RECORDER

LEGEND

■ FD. 5/8" REBAR, "LS 4587", REPLACEMENT OF ORIG. 2X2 PER R2

● FD. MONUMENT AS NOTED
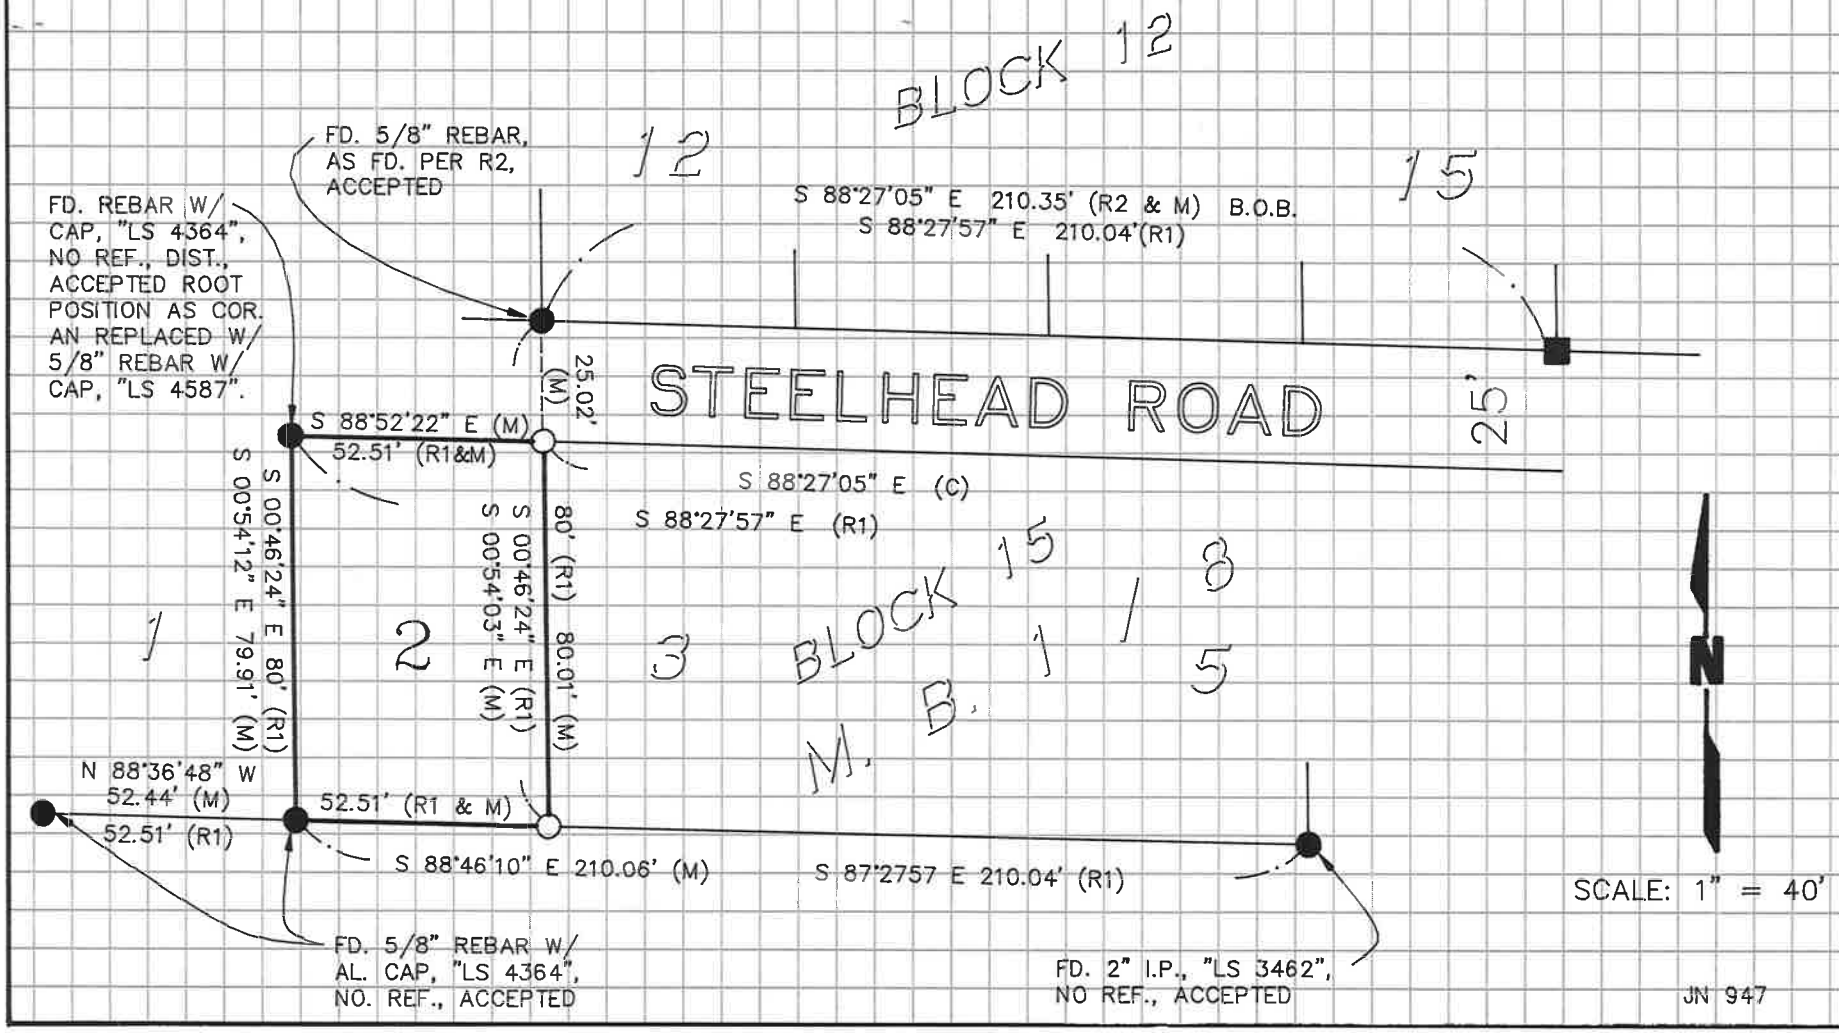
○ SET 5/8" REBAR, "LS 4587"