CORNER RECORD

Document Number 2526-22-5

City of _____ County of MONO, California

Brief Legal Description Lots 1, 3, 10, 12, BLOCK 20, Tr No 2, MB 1, P68.

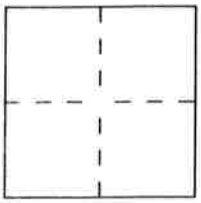

CORNER TYPE

Government Corner ☐ Control ☐
Meander ☐ Property ☒
Rancho ☐ Other ☐
Date of Survey 8-18-94

COORDINATES *(Optional)*

N. _____
E. _____
Zone _____ Datum _____
Elev. _____

Corner — Left as found ☐ Found and tagged ☐ Established ☐ Reestablished ☒ Rebuilt ☒

Identification and type of corner found: Evidence used to identify or procedure used to establish or reestablish the corner:
Fnd 2x2 hubs @ SW & SE Lot 1, SE Lot 12 Blk 20, and @ SE Lot 3, Blk 24. Fnd 1" IP @ NE Lot 3 Blk 24, Fnd 2" IP NW Tract Cor. Tr #2 Both IPs Tagged RCE 10467. These points where used to reestablish the position of the points set in Blk 20.

A description of the physical condition of the monument as found and as set or reset: Set 5/8" rebars & Plastic Caps @ all @ Corners Lot 1 Blk 20. Set 1" IPs w/ Plastic Caps @ all other Corners set. All set points stamped LS 4428.

SURVEYOR'S STATEMENT

This Corner Record was prepared by me or under my direction in conformance with the Land Surveyors' Act on OCTOBER 18 1994.

Signed Edward K. Holm L.S. or R.C.E. Number LS 4428

SEAL

COUNTY SURVEYOR'S STATEMENT

This Corner Record was received 10-21 1994 and examined and filed 11-10 1994.

Signed Richard Boardman Title MONO COUNTY SURVEYOR EXP. 9-30-95

SEAL LICENSED LAND SURVEYOR No. 4686 STATE OF CALIFORNIA

County Surveyor's Comment _____

2526-22-5

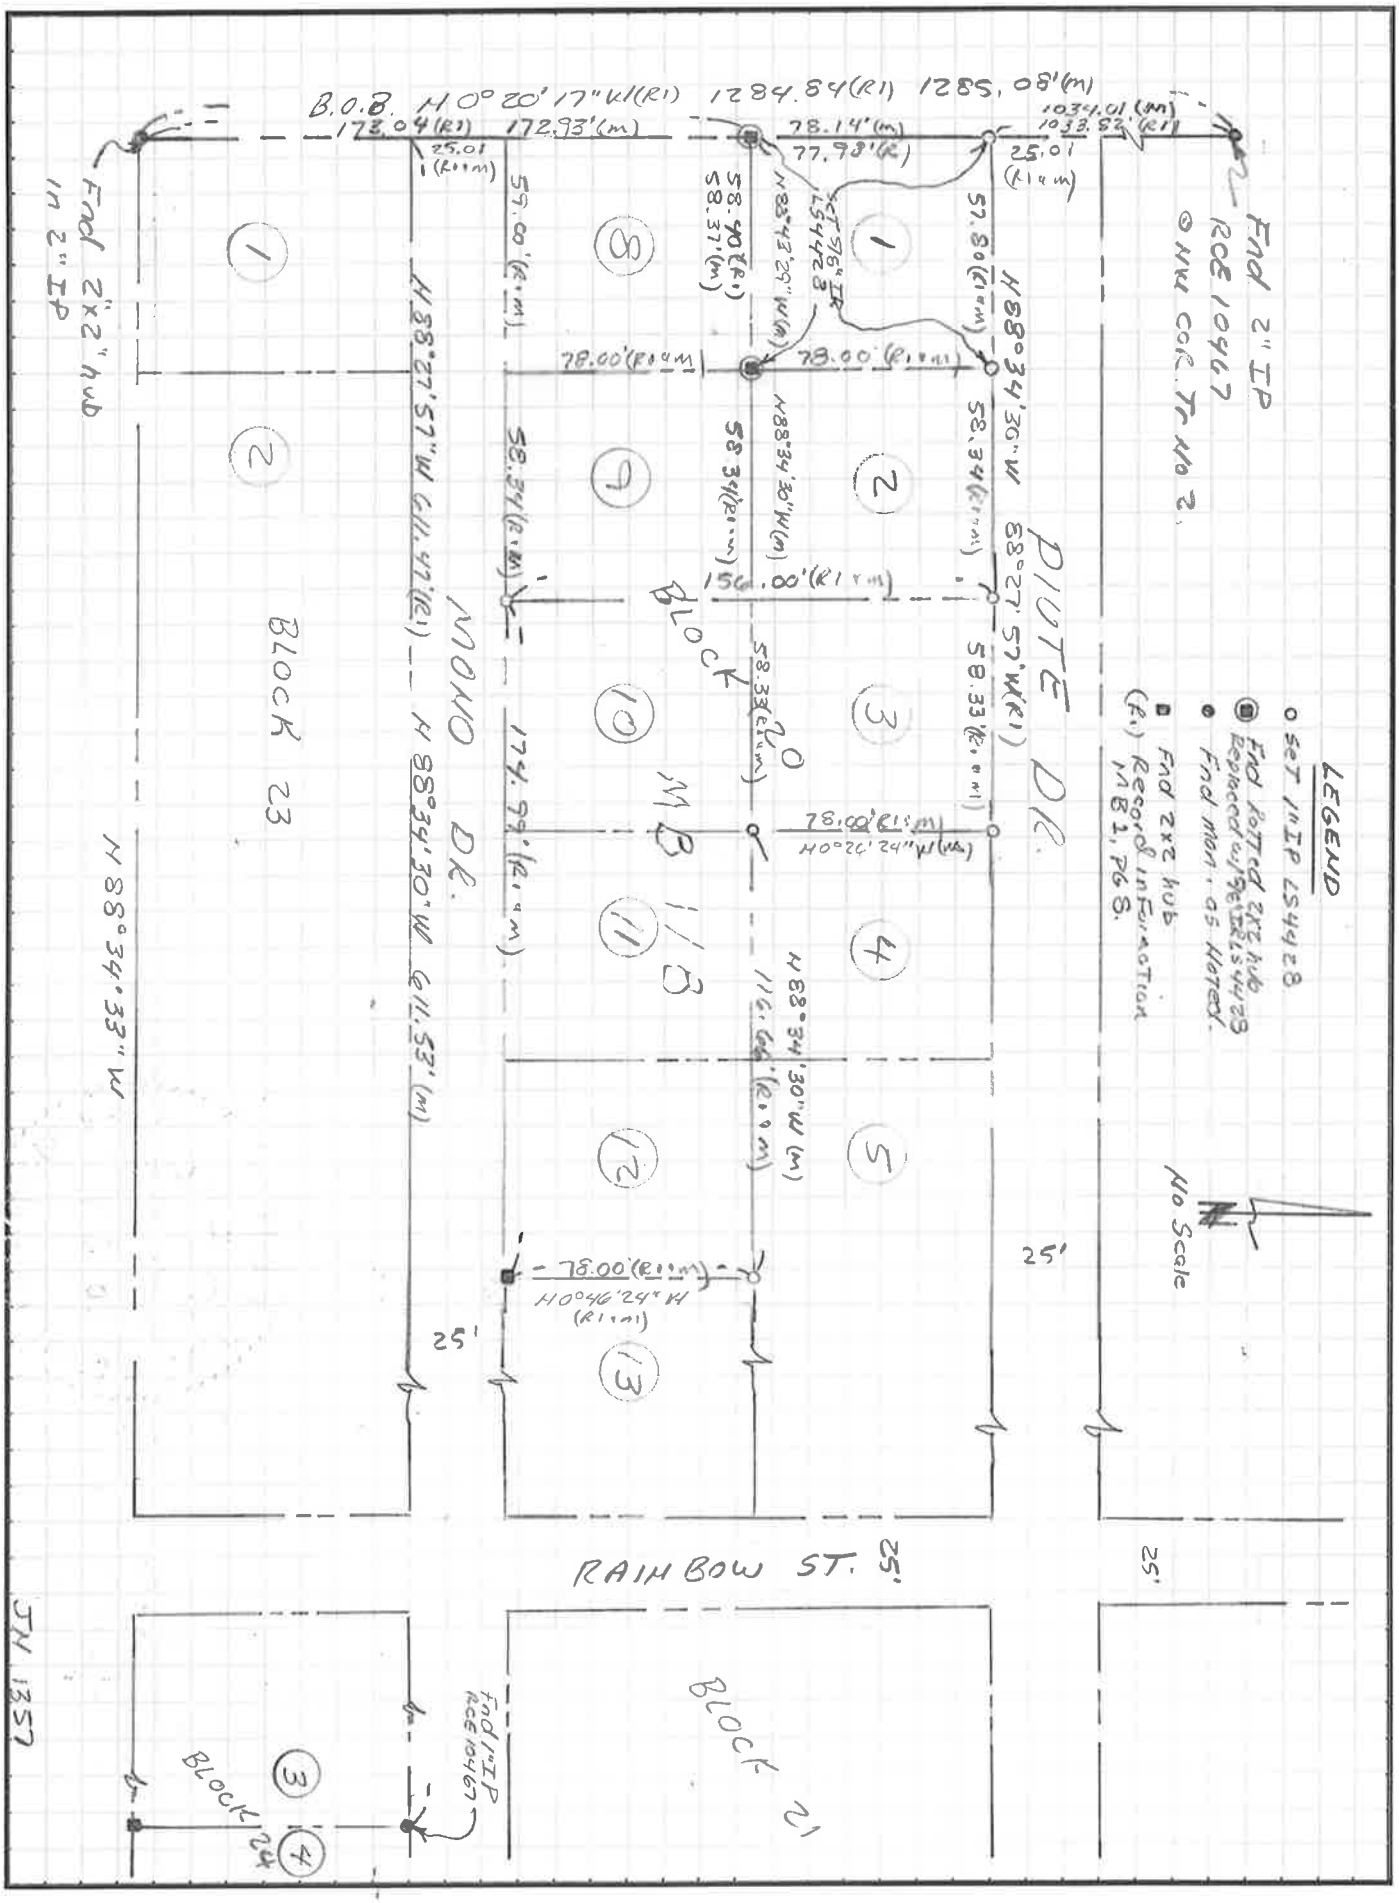
B.O.B. H0°20'17"W(R1) 1284.84(R1) 1285.08'(m)
173.04(R1) 172.93'(m)
78.14'(m)
77.98'(R)
1034.01(m)
1033.82'(R1)
25.01 (R1 & m)
Fnd 2"x2" hub in 2" IP
Fnd 2" IP RCE 10467 @ NW COR. Tr No 2.
Fnd 2x2 hub Record information MB1, PG 8.
LEGEND
SET 1" IP LS4428
Fnd Rotted 2x2 hub Replaced w/ 96" IR LS4428
Fnd Mon. as Noted.
Fnd 2x2 hub
(R1) Record information MB1, PG 8.
No Scale
PIUTE DR.
MONO DR.
BLOCK 20
BLOCK 23
BLOCK 21
BLOCK 24
MB 1/8
RAINBOW ST.
H88°34'30"W 611.53'(m)
H88°34'33"W
H88°27'57"W 611.47'(R1)
H88°34'30"W 611.53'(m)
H88°34'30"W (m)
H0°46'24"W (R1 & m)
H0°20'24"W (m)
78.00'(R1 & m)
156.00'(R1 & m)
174.99'(R1 & m)
116.66'(R1 & m)
58.34'(R1 & m)
58.33'(R1 & m)
57.80'(R1 & m)
59.00'(R1 & m)
58.40'(R1)
58.37'(m)
H88°43'29"W(m)
SET 5/8" IR LS4428
25'
JN 1357