CORNER RECORD

Document Number 2526-22-6

City of _____ County of _____, California

Brief Legal Description LOT 11 & 12, BLK 10, SILVER LAKE PINES NO2, SEC 22, T25, R26E, MDB&M

CORNER TYPE

Government Corner ☐ Control ☐
Meander ☐ Property ☒
Rancho ☐ Other ☐
Date of Survey 6/90

COORDINATES *(Optional)*

N. _____
E. _____
Zone _____ Datum _____
Elev. _____

Corner — Left as found ☒ Found and tagged ☐ Established ☐ Reestablished ☒ Rebuilt ☐

Identification and type of corner found: Evidence used to identify or procedure used to establish or reestablish the corner:
FND. MON'S SET PER RSMB 3/7 @ SE COR & NE COR LOT A, BLK 9 SLP 2. FND IP'S AS SHOWN ON RSMB 3/7 @ NE COR BLK 4 & SE COR BLK 19, USED TO PROPORTION SE COR BLK 10. SE COR BLK 10 & FND SE COR LOT 18 BLK 9 USED TO PROPORTION SW & SE LOT 11 & SE LOT 12 BLK 10 FND ORIG 2X2 HUBS PER MB 1/8 @ NW LOT 11 & NE LOT 12 BLK 10 WHICH WERE USED TO PROPORTION NW LOT 12

A description of the physical condition of the monument as found and as set or reset: DIRECT REPLACED FND 2X2 HUBS @ NW LOT 11 & NE LOT 12 WITH 1/2" REBAR & CAP "LS 4587" SET SAME @ NE, SE & SW LOT 11 & SE LOT 12

2526-22-6

SURVEYOR'S STATEMENT

This Corner Record was prepared by me or under my direction in conformance with the Land Surveyors' Act on 5/26 19 98

Signed _____ L.S. or R.C.E. Number 4587

SEAL

LICENSED LAND SURVEYOR JOHN KENDALL BECK No. 3884 STATE OF CALIFORNIA

COUNTY SURVEYOR'S STATEMENT

This Corner Record was received 5-28-98 19 ___ and examined and filed 6-17 19 98.

Signed _____ Title DEPUTY MONO CO. SURVEYOR LIC. EXP. 6-30-00

County Surveyor's Comment _____

PWA-102 (8/88)

2526-22-6

LEGEND

SCALE:
1"=50'

□ FOUND 2X2 ORIG. PER MB1/8 ROTTED, REPLACED WITH 1/2" REBAR STAMPED "LS 4587"

⊙ FOUND IRON PIPE AS NOTED

● FOUND 1/2" REBAR & CAP, "LS 4587", PER RSMB 3/7

○ SET 5/8" REBAR & CAP STAMPED "LS 4587"

R1 RECORD INFORMATION PER MB 1/8

R2 RECORD INFORMATION PER RSMB 3/7

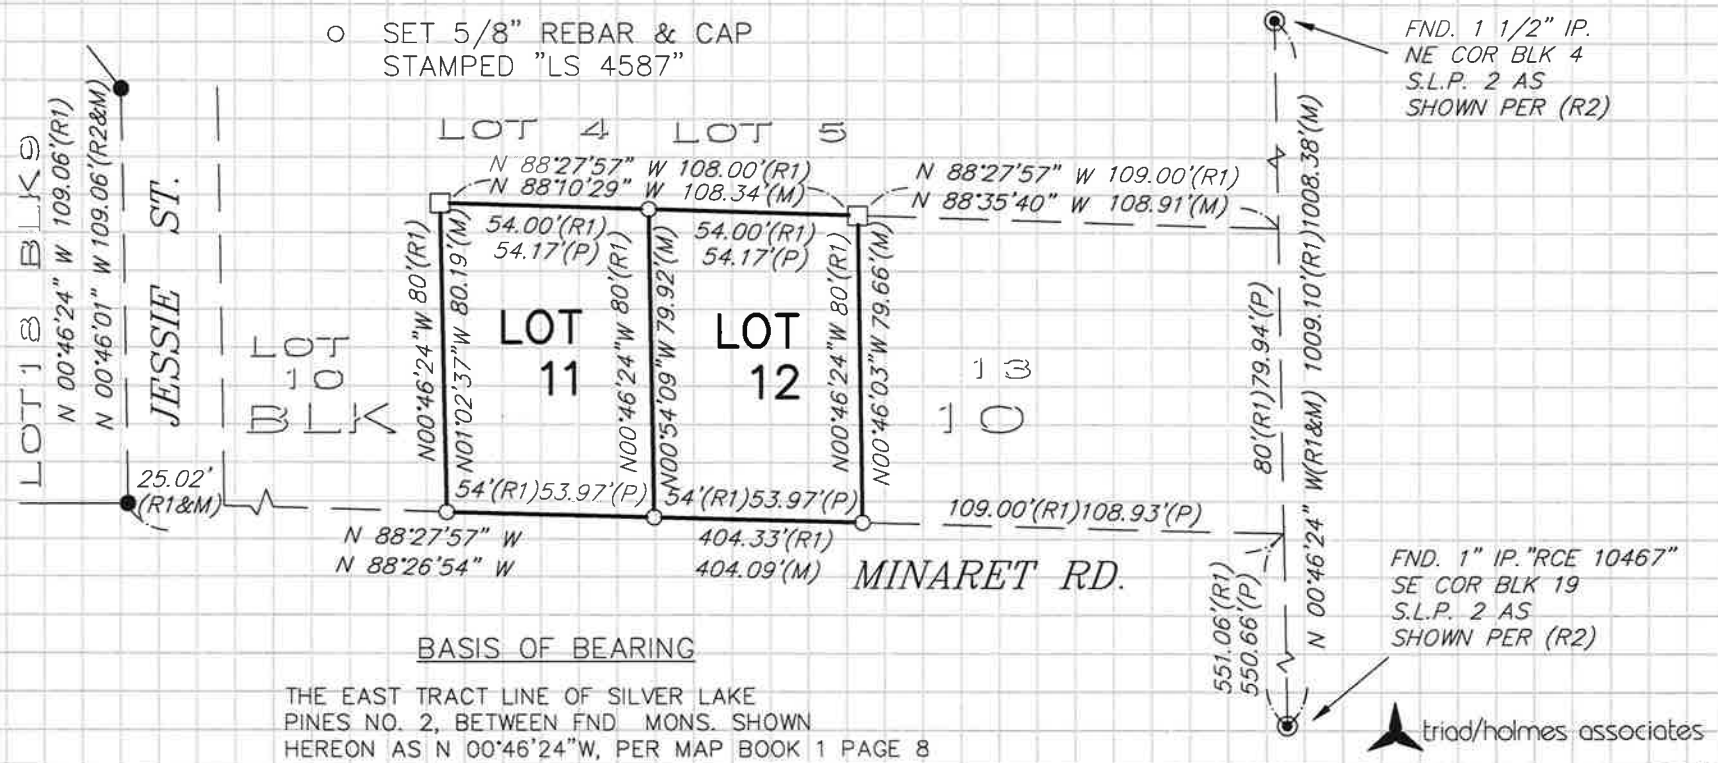

BASIS OF BEARING

THE EAST TRACT LINE OF SILVER LAKE PINES NO. 2, BETWEEN FND MONS. SHOWN HEREON AS N 00°46'24"W, PER MAP BOOK 1 PAGE 8

triad/holmes associates

CR5/979CR