CORNER RECORD

COUNTY OF MONO T. 3 S. R. 27 E. SEC. 33 M.D.B. MERIDIAN CALIFORNIA

CORNER TYPE: GOV'T. CORNER ☐ MEANDER ☐ RANCHO ☐ CONTROL ☐ OTHER ☒

CORNER IDENTIFICATION – DATE OF VISIT 7-30-85 19 85

N.W. COR. LOT 10, TYROLEAN PINES, TRACT #1, PER M.B. 3/39 B

CORNER – LEFT AS FOUND ☐ FOUND AND TAGGED ☐ REESTABLISHED OBLITERATED CORNER ☒ REBUILT ☐

PHYSICAL DESCRIPTION OF CORNER FOUND: EVIDENCE AND METHOD USED TO IDENTIFY OR REESTABLISH

FD. NOTHING AT SAID CORNER

SET SAID CORNER, RECORD BEARING AND PROPATED DISTANCE FROM N.E. CORNER LOT 10 AND S.W. COR. LOT 13.

PHYSICAL DESCRIPTION OF MONUMENTS REBUILT OR PERPETUATED

SET 2" I.P. TAGGED L.S. 4587

CALIFORNIA COORDINATE SYSTEM ORDER: FIRST ☐ SECOND ☐ THIRD ☐

STATIONS USED: NGS (USC & GS) ☐ STATE ☐ COUNTY ☐ OTHER ☐ STATION _____ STATION _____

ZONE _____ ELEVATION _____ NORTHINGS (Y) _____ EASTINGS (X) _____

SKETCH: (Include reference tie or witness points, remarks and topo of area)

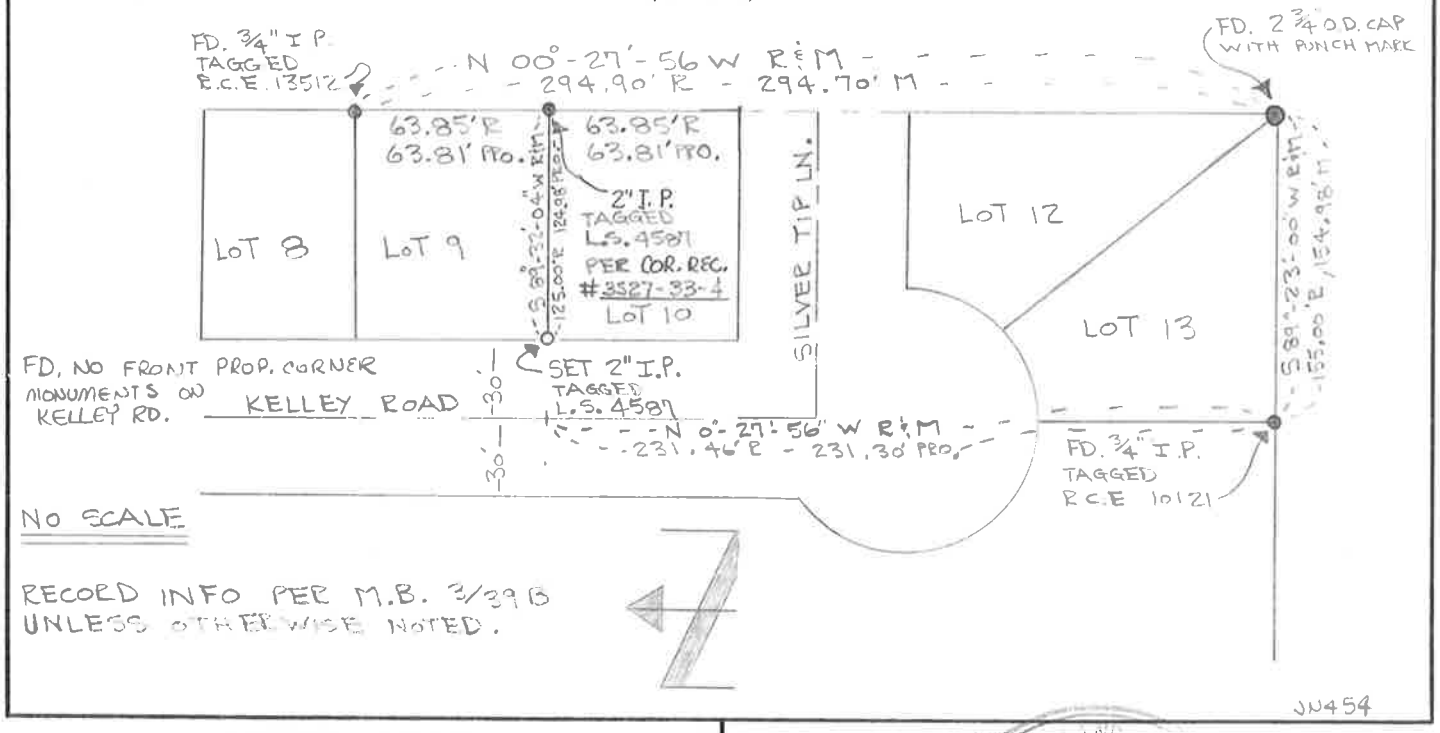

SURVEYOR'S CERTIFICATE

THIS CORNER RECORD WAS PREPARED BY ME OR UNDER MY DIRECTION IN CONFORMANCE WITH THE LAND SURVEYORS ACT ON October 9 19 85

SIGNED: [signature]

L.S. or R.C.E. No.: 4587

SEAL

COUNTY SURVEYOR'S CERTIFICATE

THIS CORNER RECORD WAS RECEIVED Oct. 11 19 85

AND EXAMINED AND FILED Oct. 21 19 85

BY: Richard Boardman

TITLE: Deputy County Surveyor

DOCUMENT No. 3527-33-5

STATEMENT ON BACK OF SHEET YES ☐ NO ☑

CHALFANT PRESS, BISHOP, CA.