CORNER RECORD

COUNTY OF MONO T. 3 S. R. 27 E SEC. 33 MD MERIDIAN CALIFORNIA

CORNER TYPE: GOV'T. CORNER ☐ MEANDER ☐ RANCHO ☐ CONTROL ☐ OTHER ☒

CORNER IDENTIFICATION – DATE OF VISIT April 13 1987

N.W., N.E., S.E., and Begin/End ℄ Return at SW Cor., Lot 61
Mammoth Slopes Unit No. 2, MB. 4, Pg. 85

CORNER – LEFT AS FOUND ☐ FOUND AND TAGGED ☐ REESTABLISHED OBLITERATED CORNER ☒ REBUILT ☐

PHYSICAL DESCRIPTION OF CORNER FOUND; EVIDENCE AND METHOD USED TO IDENTIFY OR REESTABLISH No front corners fd. except 2"x2" hub tagged "LS3462" disturbed – near S.E. cor. Set front (N.W., S.W., & S.E.) cor's record brg. & dist. from fd. orig. spk. at ℄ int. Ridgecrest Pl. (paved over 0.5'±), with backsight at P.R.C. Set S.E. cor. at record dist. along curve (instead of proportionate) since P.R.C. monument fd. was not original and could not find any other ℄ control to east to verify its position. Fd. 2"x2" at N.W. cor. Lot 62, set N.E. cor. at proportional distance along w'ly line Lot 62.

PHYSICAL DESCRIPTION OF MONUMENTS REBUILT OR PERPETUATED 1" conc. filled iron pipe tagged "LS 4587"

CALIFORNIA COORDINATE SYSTEM ORDER: FIRST ☐ SECOND ☐ THIRD ☐

STATIONS USED: NGS (USC & GS) ☐ STATE ☐ COUNTY ☐ OTHER ☐ STATION _____ STATION _____

ZONE _____ ELEVATION _____ NORTHINGS (Y) _____ EASTINGS (X) _____

SKETCH: (Include reference tie or witness points, remarks and topo of area)

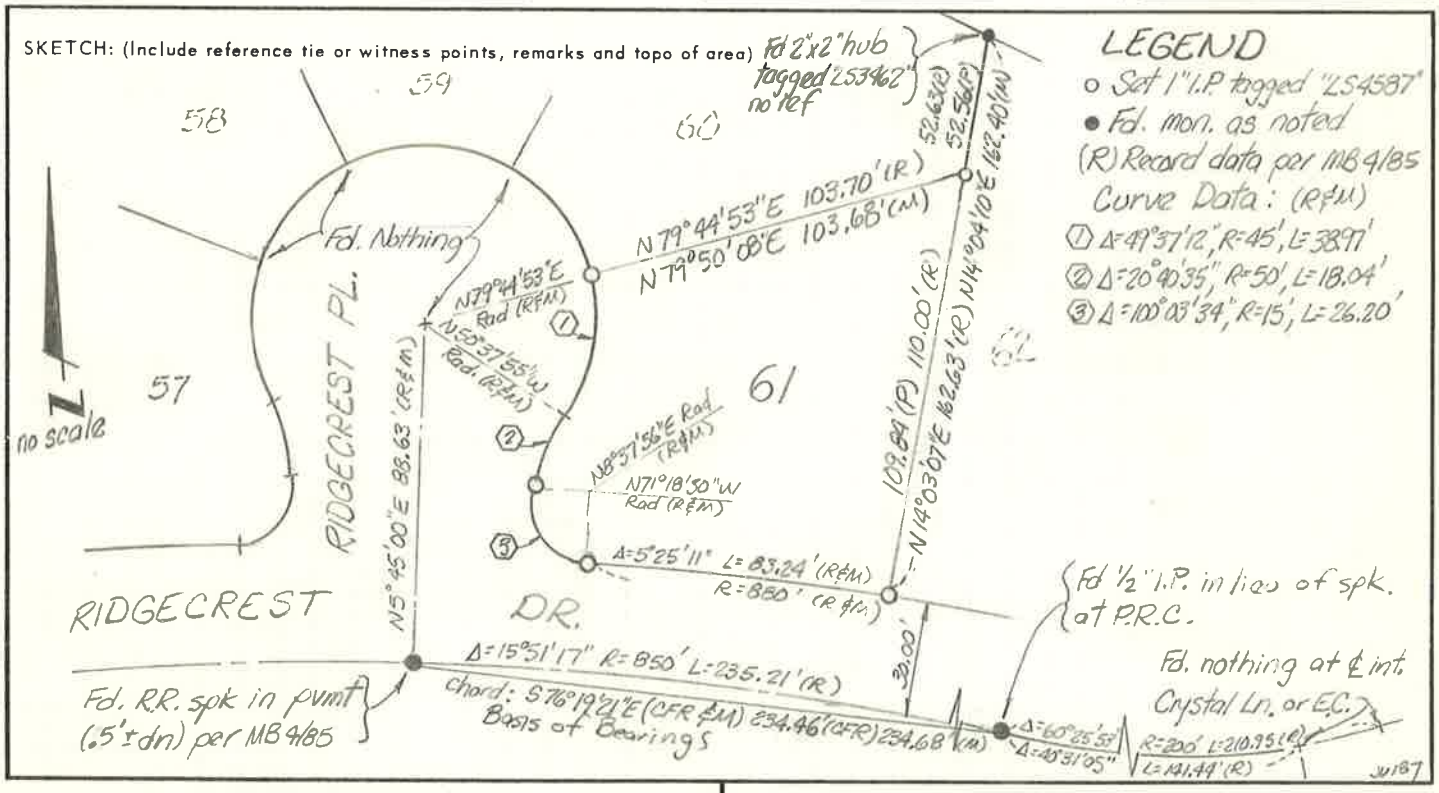

SURVEYOR'S CERTIFICATE

THIS CORNER RECORD WAS PREPARED BY ME OR UNDER MY DIRECTION IN CONFORMANCE WITH THE LAND SURVEYORS ACT ON May 18 1987

SIGNED: [signature]

L.S. or R.C.E. No.: 4587

SEAL

COUNTY SURVEYOR'S CERTIFICATE

THIS CORNER RECORD WAS RECEIVED 5-26 1987

AND EXAMINED AND FILED 5-27 1987

BY: James M Ward

TITLE: County Surveyor

DOCUMENT No. 3527-33-12

STATEMENT ON BACK OF SHEET YES ☐ NO ☑

CHALFANT PRESS, BISHOP, CA.