CORNER RECORD

COUNTY OF MONO T. 3 South R. 27 East SEC. 33 MDB&M MERIDIAN CALIFORNIA

CORNER TYPE: GOV'T. CORNER ☐ MEANDER ☐ RANCHO ☐ CONTROL ☐ OTHER ☒

CORNER IDENTIFICATION – DATE OF VISIT November 2 1987

Lot 3, Timber Ridge Addition #1, MB 2, Pg. 4

CORNER – LEFT AS FOUND ☐ FOUND AND TAGGED ☐ REESTABLISHED OBLITERATED CORNER ☒ REBUILT ☐

PHYSICAL DESCRIPTION OF CORNER FOUND: EVIDENCE AND METHOD USED TO IDENTIFY OR REESTABLISH Found control as noted below. Set corners at proportionate distance between west subdivision boundary and ely line Lot 7 (orig. control found). Found various monuments north & south of n/y subdivision boundary as noted, none original, not accepted.

PHYSICAL DESCRIPTION OF MONUMENTS REBUILT OR PERPETUATED Lead & tack in rock tagged "LS4587" or rebar & plastic cap stamped "LS4587" as noted.

CALIFORNIA COORDINATE SYSTEM ORDER: FIRST ☐ SECOND ☐ THIRD ☐

STATIONS USED: NGS (USC & GS) ☐ STATE ☐ COUNTY ☐ OTHER ☐ STATION _____ STATION _____

ZONE _____ ELEVATION _____ NORTHINGS (Y) _____ EASTINGS (X) _____

SKETCH: (Include reference tie or witness points, remarks and topo of area)

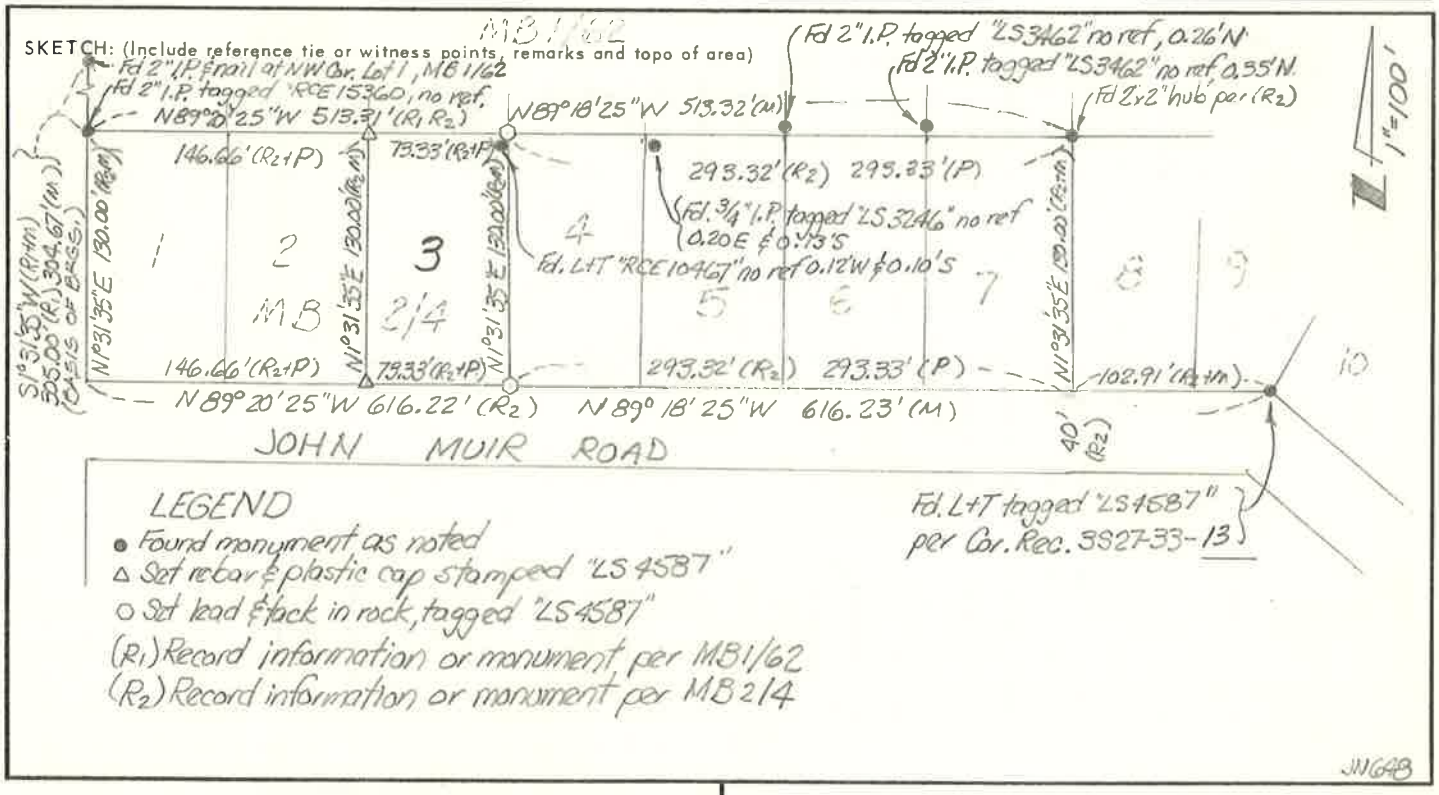

LEGEND
- ● Found monument as noted
- △ Set rebar & plastic cap stamped "LS 4587"
- ○ Set lead & tack in rock, tagged "LS4587"
- (R1) Record information or monument per MB1/62
- (R2) Record information or monument per MB 2/4

JN648

SURVEYOR'S CERTIFICATE

THIS CORNER RECORD WAS PREPARED BY ME OR UNDER MY DIRECTION IN CONFORMANCE WITH THE LAND SURVEYORS ACT ON Dec 21 1987

SIGNED: [signature]

L.S. or R.C.E. No.: 4587

SEAL

COUNTY SURVEYOR'S CERTIFICATE

THIS CORNER RECORD WAS RECEIVED 12-30 1987

AND EXAMINED AND FILED 2-4 1988

BY: [signature]

TITLE: County Surveyor

DOCUMENT No. 3527-33-14

STATEMENT ON BACK OF SHEET YES ☐ NO ☒

CHALFANT PRESS, BISHOP, CA.