CORNER RECORD

COUNTY OF MONO T. 3 SOUTH R. 27 EAST SEC. 33 MERIDIAN CALIFORNIA

CORNER TYPE: GOV'T. CORNER ☐ MEANDER ☐ RANCHO ☐ CONTROL ☐ OTHER ☒

CORNER IDENTIFICATION – DATE OF VISIT 5-14 19 91

N.E. & S.E. CORNER LOT 86 MAMMOTH SLOPES #3 PER M.B. 5/85

CORNER – LEFT AS FOUND ☐ FOUND AND TAGGED ☐ REESTABLISHED OBLITERATED CORNER ☒ REBUILT ☐

PHYSICAL DESCRIPTION OF CORNER FOUND: EVIDENCE AND METHOD USED TO IDENTIFY OR REESTABLISH FD. ORIG. 2" I.P. WITH WOOD PLUG TAGGED RCE 7858 @ S.W. COR. LOT 88 AND @ N.W. COR. LOT 84. SET S.E. COR. LOT 86 3.00' ON LINE FROM N.W. COR. LOT 84 TO S.W. COR. LOT 88 FD. ORIG. SPIKE PER M.B. 5/85 @ ℄ B.C FOREST TRAIL. Fd Spike & Washer at ℄ Canyon Blvd & Forest Trail & Int as noted. Set NE Cor Lot 86 Per record data of Fd's. @ Lots 88 & 84

PHYSICAL DESCRIPTION OF MONUMENTS REBUILT OR PERPETUATED SET 5/8" REBAR WITH PLASTIC CAP STAMPED L.S. 4587 @ N.E. & S.E. CORNER LOT 86.

CALIFORNIA COORDINATE SYSTEM ORDER: FIRST ☐ SECOND ☐ THIRD ☐

STATIONS USED: NGS (USC & GS) ☐ STATE ☐ COUNTY ☐ OTHER ☐ STATION _____ STATION _____

ZONE _____ ELEVATION _____ NORTHINGS (Y) _____ EASTINGS (X) _____

SKETCH: (Include reference tie or witness points, remarks and topo of area)

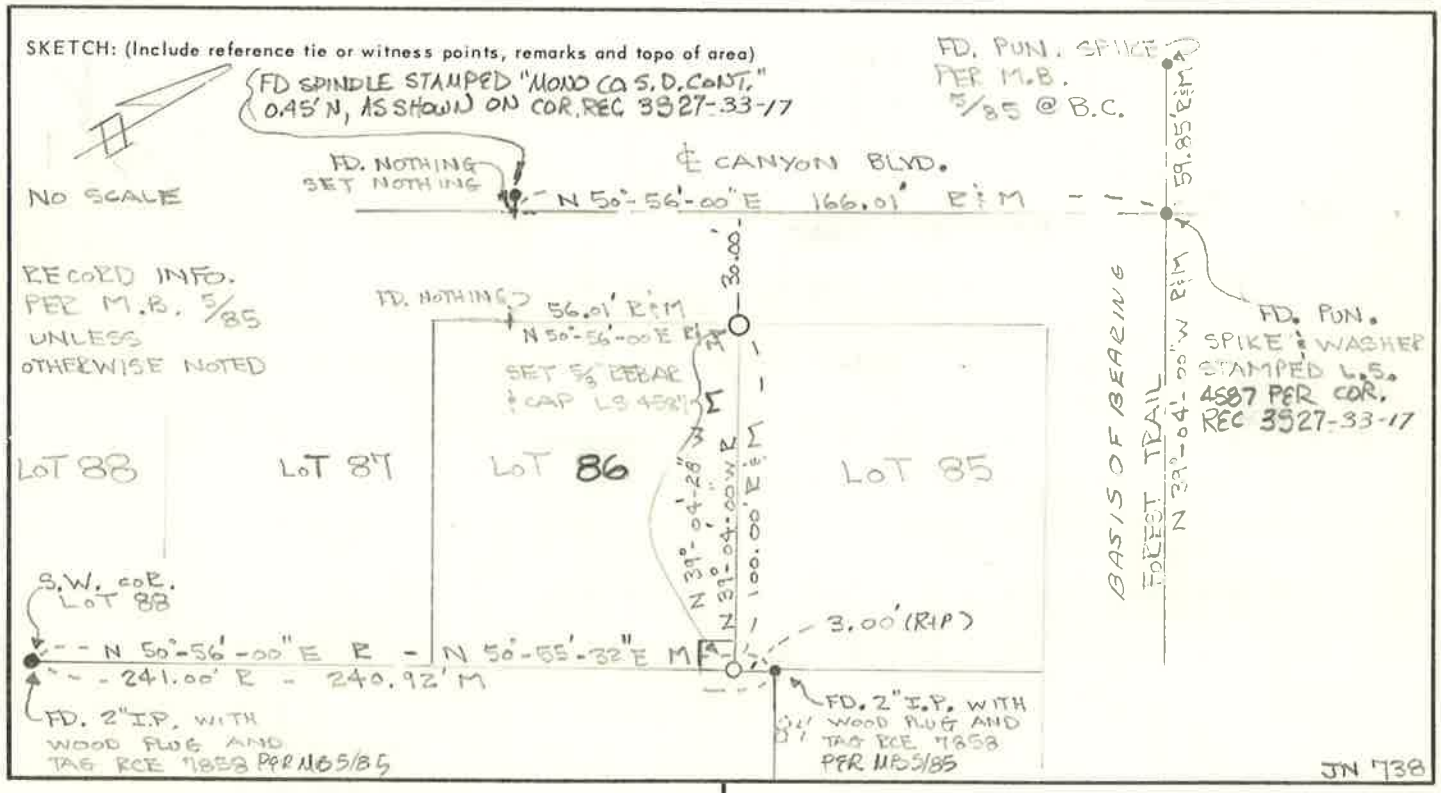

SURVEYOR'S CERTIFICATE

THIS CORNER RECORD WAS PREPARED BY ME OR UNDER MY DIRECTION IN CONFORMANCE WITH THE LAND SURVEYORS ACT ON May 20 19 91

SIGNED: [signature]

L.S. or R.C.E. No.: 4587

SEAL

COUNTY SURVEYOR'S CERTIFICATE

THIS CORNER RECORD WAS RECEIVED 7-31 19 91

AND EXAMINED AND FILED 12-10 19 91

BY: [signature]

TITLE: County Surveyor

DOCUMENT No. 3527-33-19

STATEMENT ON BACK OF SHEET YES ☐ NO ☒

CHALFANT PRESS, BISHOP, CA.