CORNER RECORD

COUNTY OF MONO T. 3 S. R. 27 E SEC. 33 MDB&M MERIDIAN CALIFORNIA

CORNER TYPE: GOV'T. CORNER ☐ MEANDER ☐ RANCHO ☐ CONTROL ☐ OTHER ☒

CORNER IDENTIFICATION – DATE OF VISIT April 16 1990

Discovery 4

B.C. and E.C. of 220' radius along eastern road edge, Discovery 4, Tract 36-4 M.B. 8/2A

CORNER – LEFT AS FOUND ☒ FOUND AND TAGGED ☐ REESTABLISHED OBLITERATED CORNER ☒ REBUILT ☐

PHYSICAL DESCRIPTION OF CORNER FOUND: EVIDENCE AND METHOD USED TO IDENTIFY OR REESTABLISH Found original monuments along western edge of private road as shown. Held record radius and measured delta to set eastern road monuments at full road width

PHYSICAL DESCRIPTION OF MONUMENTS REBUILT OR PERPETUATED Set boat spike and washers stamped "L.S. 4587" on eastern edge of road at curve points

CALIFORNIA COORDINATE SYSTEM ORDER: FIRST ☐ SECOND ☐ THIRD ☐

STATIONS USED: NGS (USC & GS) ☐ STATE ☐ COUNTY ☐ OTHER ☐ STATION _____ STATION _____

ZONE _____ ELEVATION _____ NORTHINGS (Y) _____ EASTINGS (X) _____

SKETCH: (Include reference tie or witness points, remarks and topo of area)

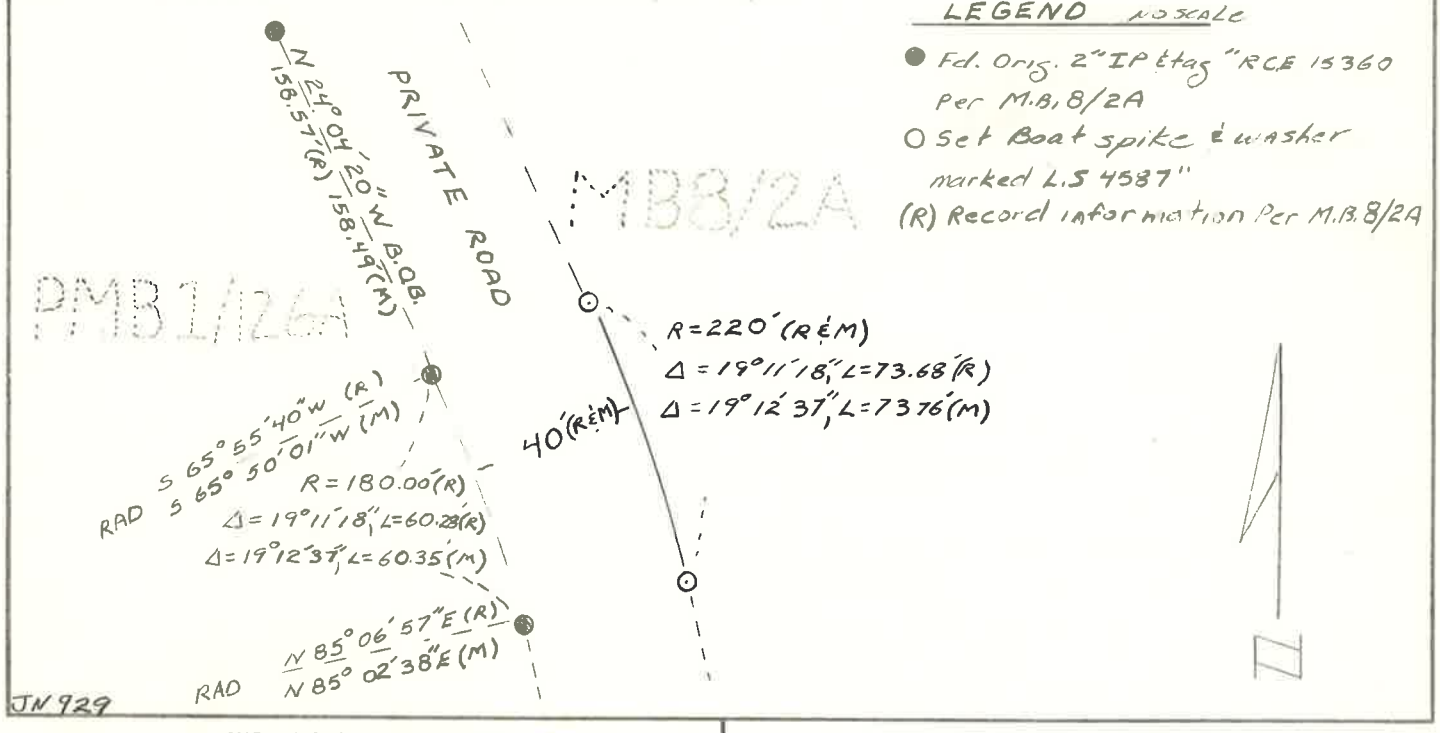

SURVEYOR'S CERTIFICATE

THIS CORNER RECORD WAS PREPARED BY ME OR UNDER MY DIRECTION IN CONFORMANCE WITH THE LAND SURVEYORS ACT ON May 1 1990

SIGNED: [signature]

L.S. or R.C.E. No.: 4587

SEAL

COUNTY SURVEYOR'S CERTIFICATE

THIS CORNER RECORD WAS RECEIVED 7-25 1991

AND EXAMINED AND FILED 12-10 1991

BY: [signature]

TITLE: Co. Surveyor

DOCUMENT No. 3527-33-20

STATEMENT ON BACK OF SHEET YES ☐ NO ☑

CHALFANT PRESS, BISHOP, CA.