CORNER RECORD

COUNTY OF MONO T. 3 S. R. 27 E. SEC. 33 MDB&M MERIDIAN CALIFORNIA

CORNER TYPE: GOV'T. CORNER ☐ MEANDER ☐ RANCHO ☐ CONTROL ☐ OTHER ☒

CORNER IDENTIFICATION – DATE OF VISIT 10-6 19 88

N.W., N.E., S.E. CORNERS
LOT 99 MAMMOTH SLOPES UNIT No. 4 PER M.B. 5/111 C

CORNER – LEFT AS FOUND ☐ FOUND AND TAGGED ☐ REESTABLISHED OBLITERATED CORNER ☒ REBUILT ☐

PHYSICAL DESCRIPTION OF CORNER FOUND: EVIDENCE AND METHOD USED TO IDENTIFY OR REESTABLISH Fd. 2" IP tagged L.S. 4587 at N. Cor Lot 100 & N.E. Cor of Lot 91 as noted. Fd 2x2 Hubs tagged RCE 15360 no ref. at SW Cor Lot 98 & SW Cor Lot 99 which was accepted, these were used to replace NW Cor Lot 99 at record distance. Fd original PK spike at B.C. of Forest Trail and PK nail no ref at EC which was accepted and used to set front Cor's of Lot 99 at record delta & Length

PHYSICAL DESCRIPTION OF MONUMENTS REBUILT OR PERPETUATED
SET REBAR & CAP STAMPED L.S. 4587 AT N.W., N.E., S.E. CORNER OF LOT 99.

CALIFORNIA COORDINATE SYSTEM ORDER: FIRST ☐ SECOND ☐ THIRD ☐

STATIONS USED: NGS (USC & GS) ☐ STATE ☐ COUNTY ☐ OTHER ☐ STATION _____ STATION _____

ZONE _____ ELEVATION _____ NORTHINGS (Y) _____ EASTINGS (X) _____

SKETCH: (Include reference tie or witness points, remarks and topo of area)

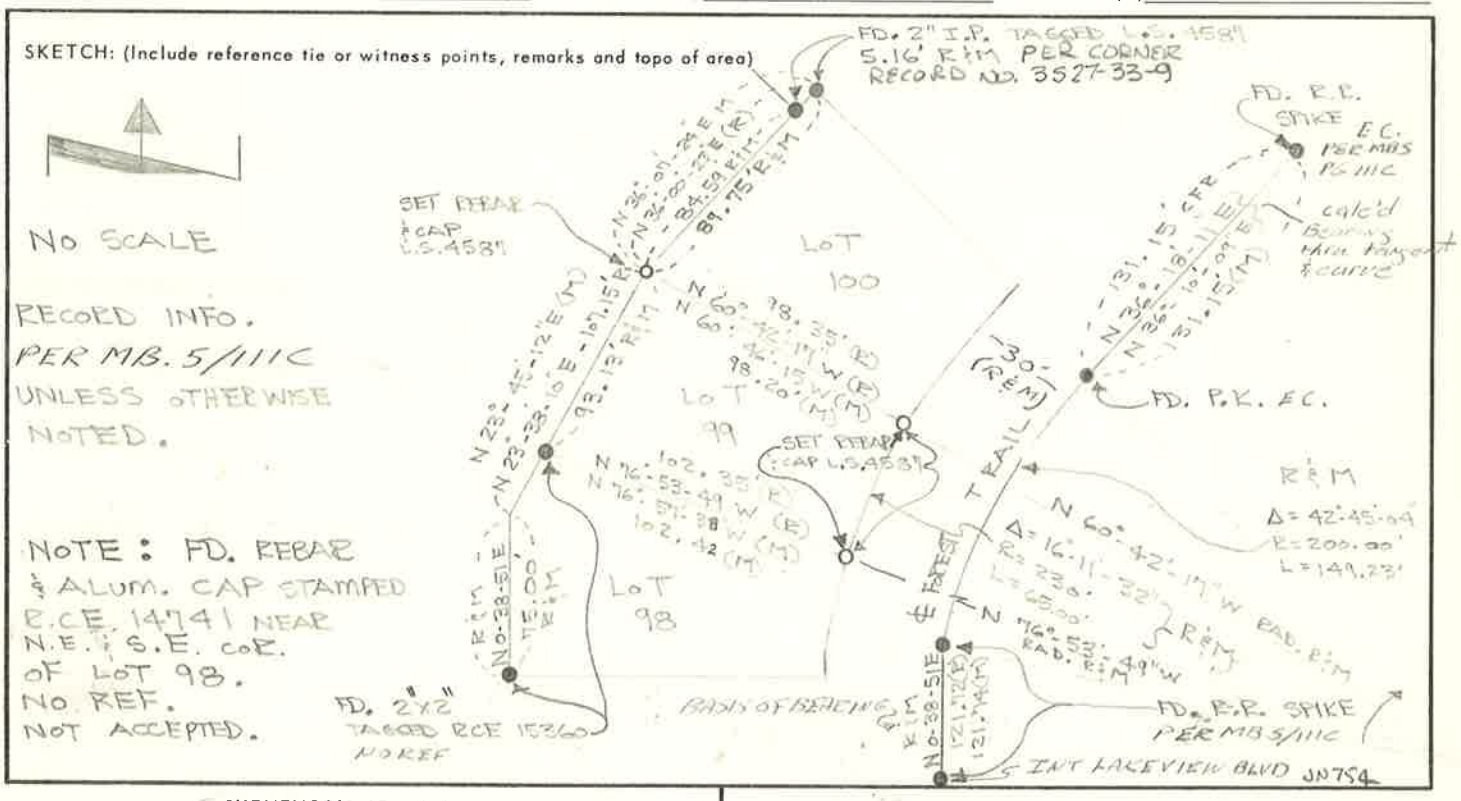

SURVEYOR'S CERTIFICATE

THIS CORNER RECORD WAS PREPARED BY ME OR UNDER MY DIRECTION IN CONFORMANCE WITH THE LAND SURVEYORS ACT ON May 15 19 89

SIGNED: [signature]

L.S. or R.C.E. No.: 4587

SEAL

COUNTY SURVEYOR'S CERTIFICATE

THIS CORNER RECORD WAS RECEIVED 7-26 19 91

AND EXAMINED AND FILED 12-10 19 91

BY: [signature]

TITLE: Co Surveyor

DOCUMENT No. 3527-33-21

STATEMENT ON BACK OF SHEET YES ☐ NO ☒

CHALFANT PRESS, BISHOP, CA.