CORNER RECORD

COUNTY OF MONO T. 3S R. 27E SEC. 33 M.D.B. & MERIDIAN CALIFORNIA

CORNER TYPE: GOV'T. CORNER ☐ MEANDER ☐ RANCHO ☐ CONTROL ☐ OTHER ☒

CORNER IDENTIFICATION – DATE OF VISIT Aug 10 1989

NW, NE, & SE Corners, Lot 9, Timberridge Estates Add. #2 MB2/22

CORNER – LEFT AS FOUND ☐ FOUND AND TAGGED ☐ REESTABLISHED OBLITERATED CORNER ☒ REBUILT ☒

PHYSICAL DESCRIPTION OF CORNER FOUND: EVIDENCE AND METHOD USED TO IDENTIFY OR REESTABLISH Fd original 3/4" I.P. at N.W. Corner – bent & loose. Replaced with rebar at root position. Accepted 2" I.P. "LS 3462" at SE Cor Lot 28 & NW Cor Lot 6. Fd 2" I.P. "LS 3462" near proportioned position of SW Corner. Fd 2" I.P. "LS 3462" at Nly + Ely Cors Lot 12, Accepted for R/W John Muir Rd. Set Front Corners Lot 9 at Record dist. along R/W from Lot 12.

PHYSICAL DESCRIPTION OF MONUMENTS REBUILT OR PERPETUATED

Set rebar and plastic cap stamped "L.S. 4587" at all corners reestablished.

CALIFORNIA COORDINATE SYSTEM ORDER: FIRST ☐ SECOND ☐ THIRD ☐

STATIONS USED: NGS (USC & GS) ☐ STATE ☐ COUNTY ☐ OTHER ☐ STATION _____ STATION _____

ZONE _____ ELEVATION _____ NORTHINGS (Y) _____ EASTINGS (X) _____

SKETCH: (Include reference tie or witness points, remarks and topo of area)

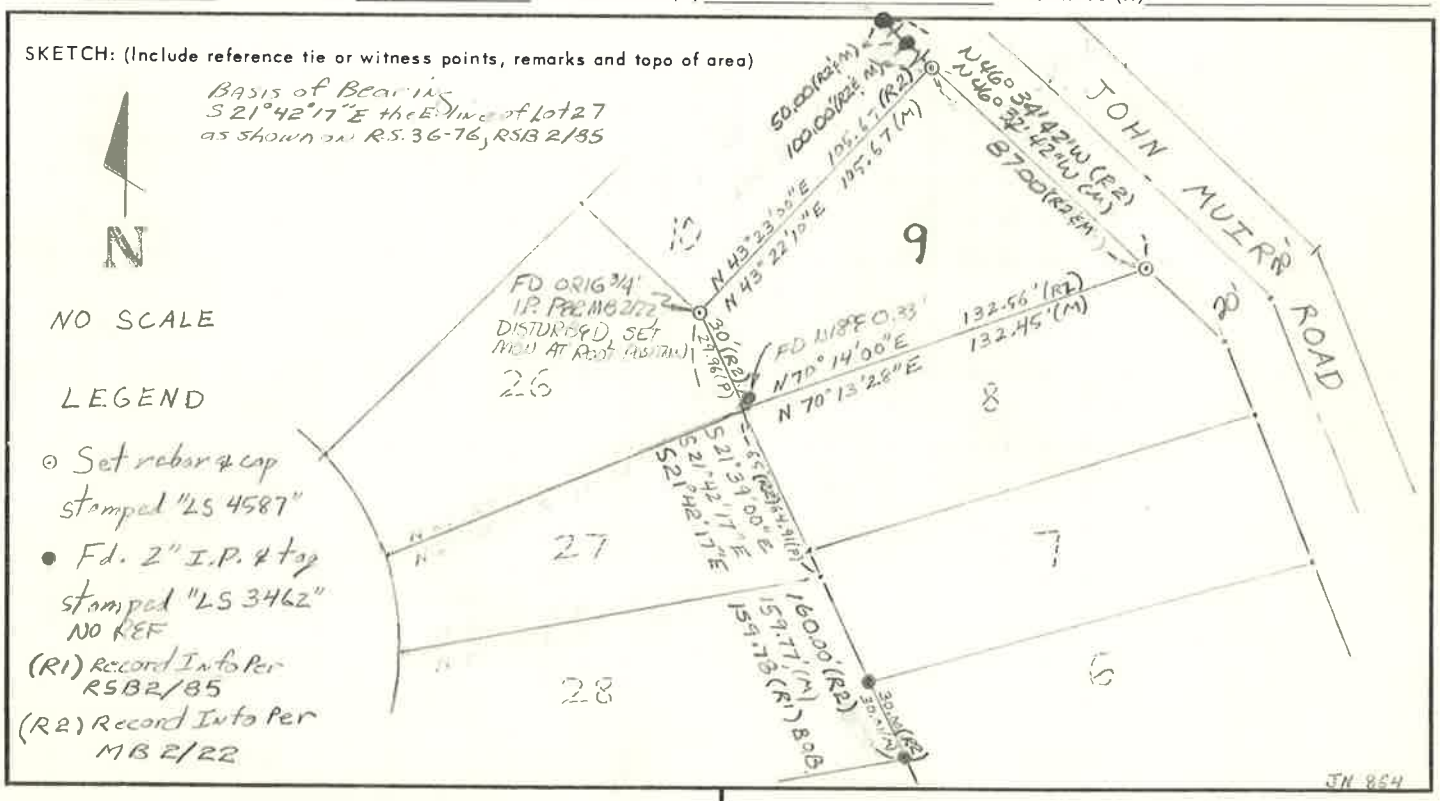

SURVEYOR'S CERTIFICATE

THIS CORNER RECORD WAS PREPARED BY ME OR UNDER MY DIRECTION IN CONFORMANCE WITH THE LAND SURVEYORS ACT ON November 9 1989

SIGNED: [signature]

L.S. or R.C.E. No.: 4587

SEAL

COUNTY SURVEYOR'S CERTIFICATE

THIS CORNER RECORD WAS RECEIVED 7-31 1991

AND EXAMINED AND FILED 12-10 1991

BY: [signature]

TITLE: Co Surveyor

DOCUMENT No. 3527-33-22

STATEMENT ON BACK OF SHEET YES ☐ NO ☒

CHALFANT PRESS, BISHOP, CA.