CORNER RECORD

COUNTY OF MONO T. 3 S. R. 27 E. SEC. 33 MERIDIAN CALIFORNIA

CORNER TYPE: GOV'T. CORNER ☐ MEANDER ☐ RANCHO ☐ CONTROL ☐ OTHER ☐

CORNER IDENTIFICATION – DATE OF VISIT _____ 19__

CORNER – LEFT AS FOUND ☒ FOUND AND TAGGED ☒ REESTABLISHED OBLITERATED CORNER ☐ REBUILT ☐

PHYSICAL DESCRIPTION OF CORNER FOUND: EVIDENCE AND METHOD USED TO IDENTIFY OR REESTABLISH FOUND RAIL ROAD SPIKES AT RADIAL POINT OF BEAVER PLACE CUL-DE-SAC, AND AT THE ℄ INTERSECTION OF BEAVER TRAIL & BEAVER PLACE. FOUND 3/4" IRON PIPE-NO TAG-SET PLASTIC CAP L.S. 4428 ON SAME 3/4" IRON PIPE AT THE S.W. COR. OF LOT 155. FD. 2X2 HUB & TAG R.C.E. 15360 AT THE N.E. COR. OF LOT 155.

PHYSICAL DESCRIPTION OF MONUMENTS REBUILT OR PERPETUATED SET 1" IRON PIPE WITH CAP L.S. 4428 AT THE EASTERLY CORNER OF LOT 155 AND AT THE S.E. CORNER OF LOT 155

CALIFORNIA COORDINATE SYSTEM ORDER: FIRST ☐ SECOND ☐ THIRD ☐

STATIONS USED: NGS (USC & GS) ☐ STATE ☐ COUNTY ☐ OTHER ☐ STATION _____ STATION _____

ZONE _____ ELEVATION _____ NORTHINGS (Y) _____ EASTINGS (X) _____

SKETCH: (Include reference tie or witness points, remarks and topo of area)

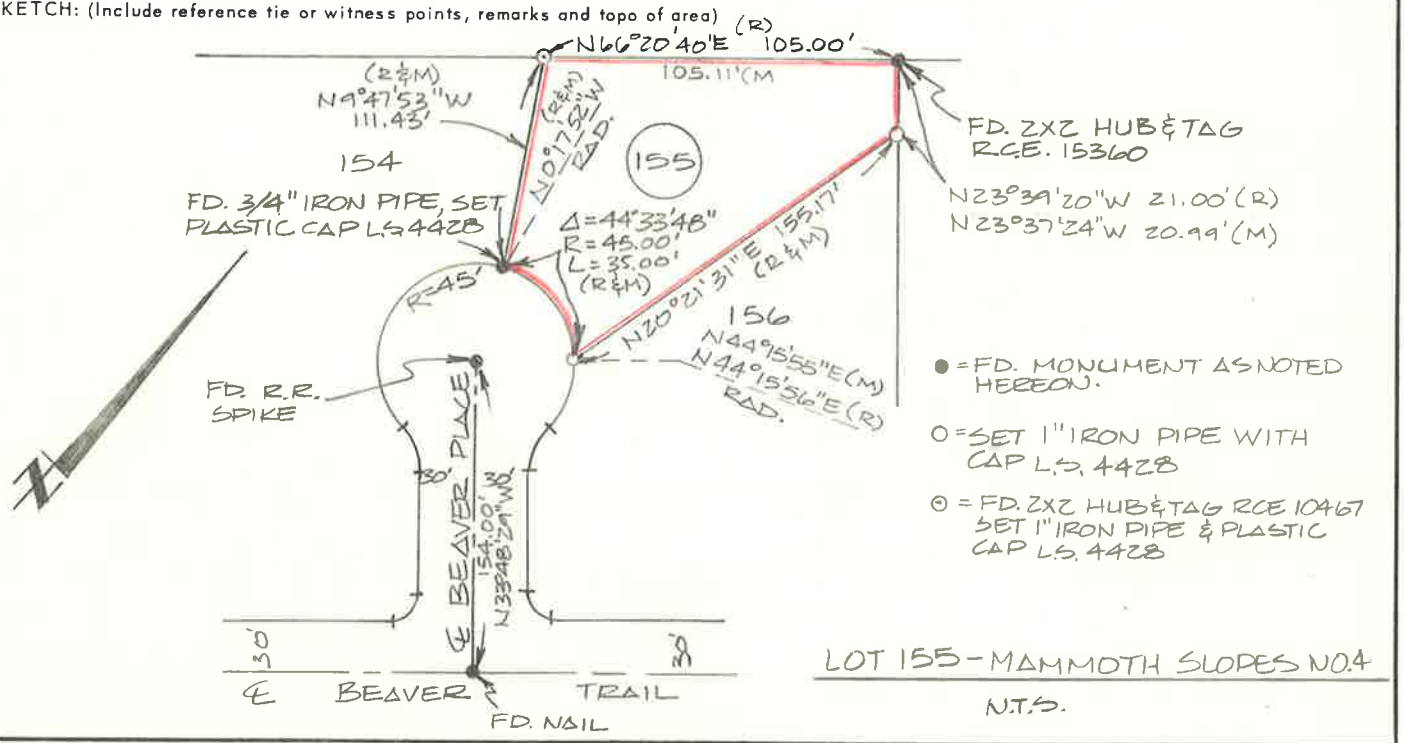

SURVEYOR'S CERTIFICATE

THIS CORNER RECORD WAS PREPARED BY ME OR UNDER MY DIRECTION IN CONFORMANCE WITH THE LAND SURVEYORS ACT ON 8-22 1990

SIGNED: [signature]

L.S. or R.C.E. No.: LS 4428

SEAL

COUNTY SURVEYOR'S CERTIFICATE

THIS CORNER RECORD WAS RECEIVED 9-18 1990

AND EXAMINED AND FILED 10-23 1990

BY: [signature]

TITLE: MONO COUNTY SURVEYOR

DOCUMENT No. 3527-33-24

STATEMENT ON BACK OF SHEET YES ☐ NO ☒

CHALFANT PRESS, BISHOP, CA.