CORNER RECORD

COUNTY OF MONO T. 3 S. R. 27 E. SEC. 33 MERIDIAN CALIFORNIA

CORNER TYPE: GOV'T. CORNER ☐ MEANDER ☐ RANCHO ☐ CONTROL ☐ OTHER ☐

CORNER IDENTIFICATION – DATE OF VISIT _____ 19____

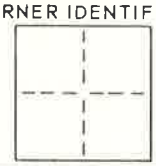

CORNER – LEFT AS FOUND ☒ FOUND AND TAGGED ☐ REESTABLISHED OBLITERATED CORNER ☒ REBUILT ☐

PHYSICAL DESCRIPTION OF CORNER FOUND: EVIDENCE AND METHOD USED TO IDENTIFY OR REESTABLISH FOUND RAILROAD SPIKE AT ℄ INTERSECTION RIDGECREST DRIVE & RIDGECREST PLACE; FD. 2" IRON PIPE & TAG L.S. 3462 AT N.W. COR. OF LOT 57

PHYSICAL DESCRIPTION OF MONUMENTS REBUILT OR PERPETUATED SET 1" IRON PIPE & TAG L.S. 4428 AT POINTS 1-5 BEING CORNERS FOR LOT 57; SET PK & SHINER AT RADIAL POINT OF RIDGECREST PLACE CUL-DE-SAC, ESTABLISHED SAME RADIAL POINT BY DISTANCE-DISTANCE INTERSECTION FROM SE. COR. LOT 58, SE. COR. LOT 59, S.W. COR. LOT 60, N.W. COR. LOT 61 & ℄ INTERSECTION RIDGECREST DRIVE & RIDGECREST PLACE – DISTANCES ARE FROM RECORD

CALIFORNIA COORDINATE SYSTEM ORDER: FIRST ☐ SECOND ☐ THIRD ☐

STATIONS USED: NGS (USC & GS) ☐ STATE ☐ COUNTY ☐ OTHER ☐ STATION _____ STATION _____

ZONE _____ ELEVATION _____ NORTHINGS (Y) _____ EASTINGS (X) _____

SKETCH: (Include reference tie or witness points, remarks and topo of area)

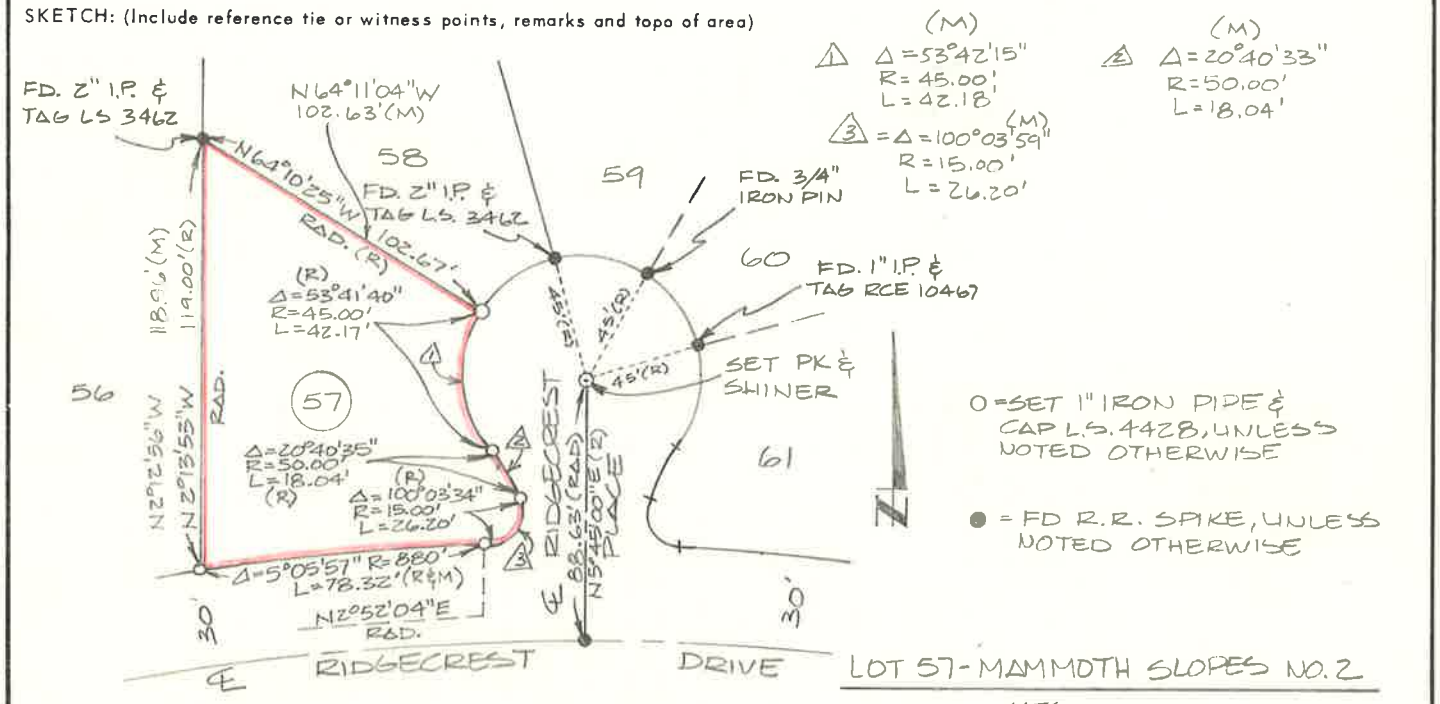

LOT 57 - MAMMOTH SLOPES NO. 2

N.T.S.

SURVEYOR'S CERTIFICATE

THIS CORNER RECORD WAS PREPARED BY ME OR UNDER MY DIRECTION IN CONFORMANCE WITH THE LAND SURVEYORS ACT ON 8-23 19 90

SIGNED: [signature]

L.S. or R.C.E. No.: LS 4428

SEAL

COUNTY SURVEYOR'S CERTIFICATE

THIS CORNER RECORD WAS RECEIVED 9-18 19 90

AND EXAMINED AND FILED 10-23 19 90

BY: [signature]

TITLE: MONO COUNTY SURVEYOR

DOCUMENT No. 3527-33-25

STATEMENT ON BACK OF SHEET YES ☐ NO ☑

CHALFANT PRESS, BISHOP, CA.