CORNER RECORD

COUNTY OF MONO T. 3 SO. R. 27 E SEC. 33 MERIDIAN MD CALIFORNIA

CORNER TYPE: GOV'T. CORNER ☐ MEANDER ☐ RANCHO ☐ CONTROL ☐ OTHER ☒

CORNER IDENTIFICATION – DATE OF VISIT SEPTEMBER 19 82

LOT 150, MAMMOTH SLOPES, UNIT No 4 PER MB 5/111

CORNER – LEFT AS FOUND ☐ FOUND AND TAGGED ☐ REESTABLISHED OBLITERATED CORNER ☒ REBUILT ☐

PHYSICAL DESCRIPTION OF CORNER FOUND: EVIDENCE AND METHOD USED TO IDENTIFY OR REESTABLISH CONTROL WAS CENTERLINE OF BEAVER TRAIL AS SET PER MB 5/111 SHOWN BELOW:

PHYSICAL DESCRIPTION OF MONUMENTS REBUILT OR PERPETUATED 2" ϕ IRON PIPE W/ TACK & TAG "L.S. 4587" SET IN CONCRETE

CALIFORNIA COORDINATE SYSTEM ORDER: FIRST ☐ SECOND ☐ THIRD ☐

STATIONS USED: NGS (USC & GS) ☐ STATE ☐ COUNTY ☐ OTHER ☐ STATION _____ STATION _____

ZONE _____ ELEVATION _____ NORTHINGS (Y) _____ EASTINGS (X) _____

SKETCH: (Include reference tie or witness points, remarks and topo of area)

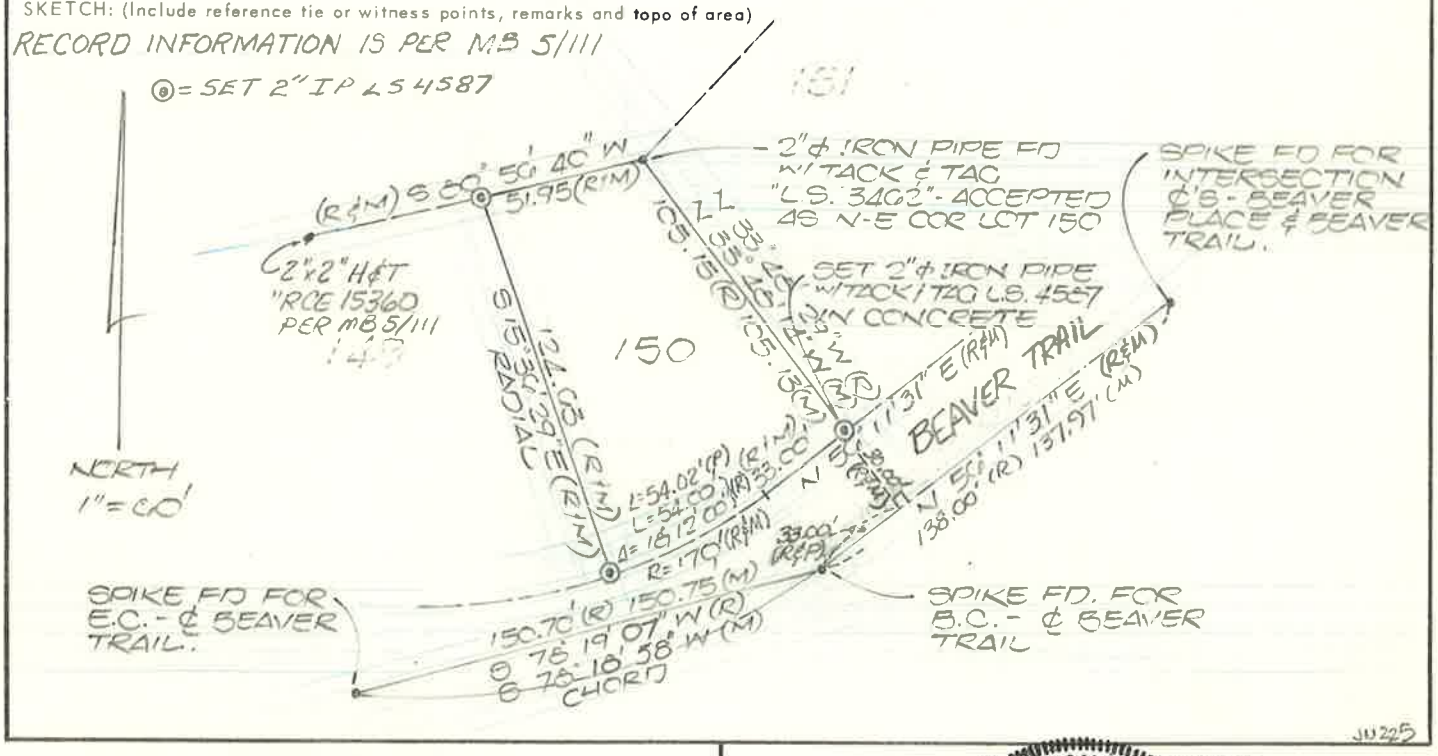

SURVEYOR'S CERTIFICATE

THIS CORNER RECORD WAS PREPARED BY ME OR UNDER MY DIRECTION IN CONFORMANCE WITH THE LAND SURVEYORS ACT ON Dec 1 1982

SIGNED: [signature]

L.S. or R.C.E. No.: 4587

SEAL

COUNTY SURVEYOR'S CERTIFICATE

THIS CORNER RECORD WAS RECEIVED 1-7 1993

AND EXAMINED AND FILED 3-12 1993

BY: [signature]

TITLE: County Surveyor Co Exp. 9/30/95

DOCUMENT No. 3527-33-26

STATEMENT ON BACK OF SHEET YES ☐ NO ☑

LICENSED LAND SURVEYOR No. 4686 STATE OF CALIFORNIA

CHALFANT PRESS, BISHOP, CA.