# CORNER RECORD

COUNTY OF MONO T. 3 S. R. 27 E SEC. 33 MDB&M MERIDIAN CALIFORNIA

CORNER TYPE: GOV'T. CORNER ☐ MEANDER ☐ RANCHO ☐ CONTROL ☐ OTHER ☒

CORNER IDENTIFICATION – DATE OF VISIT MAY 25 19 89

MAMMOTH SLOPES UNIT NO. 4
LOT 1 NW. COR, SW. COR. & BC. COR. MB.5, PG 111D
LOT 2 SW. COR., SE. COR. & NE. COR.

CORNER – LEFT AS FOUND ☒ FOUND AND TAGGED ☐ REESTABLISHED OBLITERATED CORNER ☐ REBUILT ☒

PHYSICAL DESCRIPTION OF CORNER FOUND: EVIDENCE AND METHOD USED TO IDENTIFY OR REESTABLISH RR SPIKES WERE FOUND ON LAKEVIEW BLVD AS SHOWN. PROPORTIONED DISTANCE WAS USED TO REESTABLISH FRONT TANGENT COR'S. ON LOTS 1 & 2. RECORD INFO FROM MB10, PG 7 WAS USED TO SET SW. COR LOT 1. ACCEPTED 2" IP LS 3462 AT NW COR LOT 2 AND RECORD INFO. ON MAMMOTH SLOPES DR TO SET NE COR LOT 2. Fd 1" IP LS 3246 AT NW COR LOT 18 ACCEPTED AS WEST TRACT BNDRY. TO SET NW COR LOT 1

PHYSICAL DESCRIPTION OF MONUMENTS REBUILT OR PERPETUATED SET 5/8" REBAR & PLASTIC CAP MARKED LS 4587 AT NW COR LOT 1, SW. COR. LOT 1, BC. COR. LOT 1, SW. COR. LOT 2, SE. COR. LOT 2 AND NE. COR LOT 2

CALIFORNIA COORDINATE SYSTEM ORDER: FIRST ☐ SECOND ☐ THIRD ☐

STATIONS USED: NGS (USC & GS) ☐ STATE ☐ COUNTY ☐ OTHER ☐ STATION _____ STATION _____

ZONE _____ ELEVATION _____ NORTHINGS (Y) _____ EASTINGS (X) _____

SKETCH: (Include reference tie or witness points, remarks and topo of area)

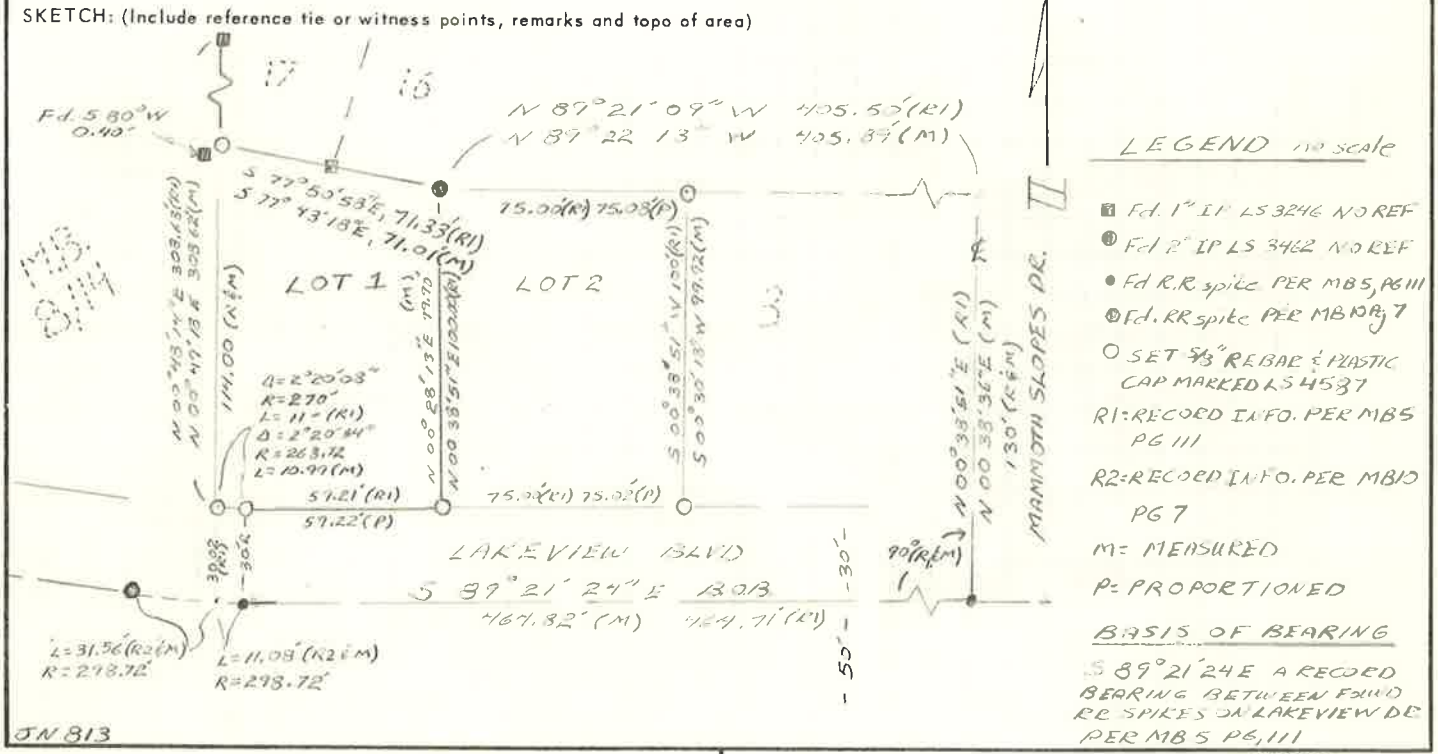


LEGEND no scale

- Fd. 1" IP LS 3246 NO REF
- Fd 2" IP LS 3462 NO REF
- Fd R.R spike PER MB5, PG111
- Fd. RR spike PER MB10, PG 7
- SET 5/8" REBAR & PLASTIC CAP MARKED LS 4587

R1: RECORD INFO. PER MB5 PG 111

R2: RECORD INFO. PER MB10 PG 7

M: MEASURED

P: PROPORTIONED

BASIS OF BEARING

S 89°21'24E A RECORD BEARING BETWEEN FOUND RR SPIKES ON LAKEVIEW DR PER MB 5 PG, 111

**SURVEYOR'S CERTIFICATE**

THIS CORNER RECORD WAS PREPARED BY ME OR UNDER MY DIRECTION IN CONFORMANCE WITH THE LAND SURVEYORS ACT ON May 25 1989

SIGNED: [signature]

(L.S.) or R.C.E. No.: 4587

SEAL

**COUNTY SURVEYOR'S CERTIFICATE**

THIS CORNER RECORD WAS RECEIVED AND EXAMINED AND FILED 10 1992

BY: [signature]

TITLE: Co. SURVEYOR

DOCUMENT No. 3527-33-27

STATEMENT ON BACK OF SHEET YES ☐ NO ☐

EXP. 9-30-95

LICENSED LAND SURVEYOR RICHARD No. 4686 STATE OF CALIFORNIA

CHALFANT PRESS, BISHOP, CA.