3527-33-35

CORNER RECORD

COUNTY OF MONO T. 3S R. 27 E SEC. 33 MDB & MERIDIAN CALIFORNIA

CORNER TYPE: GOV'T. CORNER ☐ MEANDER ☐ RANCHO ☐ CONTROL ☐ OTHER ☐

CORNER IDENTIFICATION – DATE OF VISIT Sept 7 1989

SW PROPERTY CORNER LOT 101, MAMMOTH SLOPES UNIT 2, MB4/85

CORNER – LEFT AS FOUND ☐ FOUND AND TAGGED ☐ REESTABLISHED OBLITERATED CORNER ☐ REBUILT ☐

PHYSICAL DESCRIPTION OF CORNER FOUND: EVIDENCE AND METHOD USED TO IDENTIFY OR REESTABLISH

Fd. R.R. spike @ ℄ Forest Trail – E. boundary Mammoth Slopes 2 per MB 4 p.18. Fd. R.R. spike @ ℄ inter. Forest Trail & Forest Place per MB 4 p. 85. Accept above and assume B.O.B of S 89°59'00"W. Fd. 1" I.P. RCE 10467 @ SE cor. lot 101, no ref. Accept and set SW cor. lot 101 at record bearing & proportioned distance from this point.

PHYSICAL DESCRIPTION OF MONUMENTS REBUILT OR PERPETUATED

Set 2" I.P. & brass tag stamped L.S. 4587.

CALIFORNIA COORDINATE SYSTEM ORDER: FIRST ☐ SECOND ☐ THIRD ☐

STATIONS USED: NGS (USC & GS) ☐ STATE ☐ COUNTY ☐ OTHER ☐ STATION _____ STATION _____

ZONE _____ ELEVATION _____ NORTHINGS (Y) _____ EASTINGS (X) _____

SKETCH: (Include reference tie or witness points, remarks and topo of area)

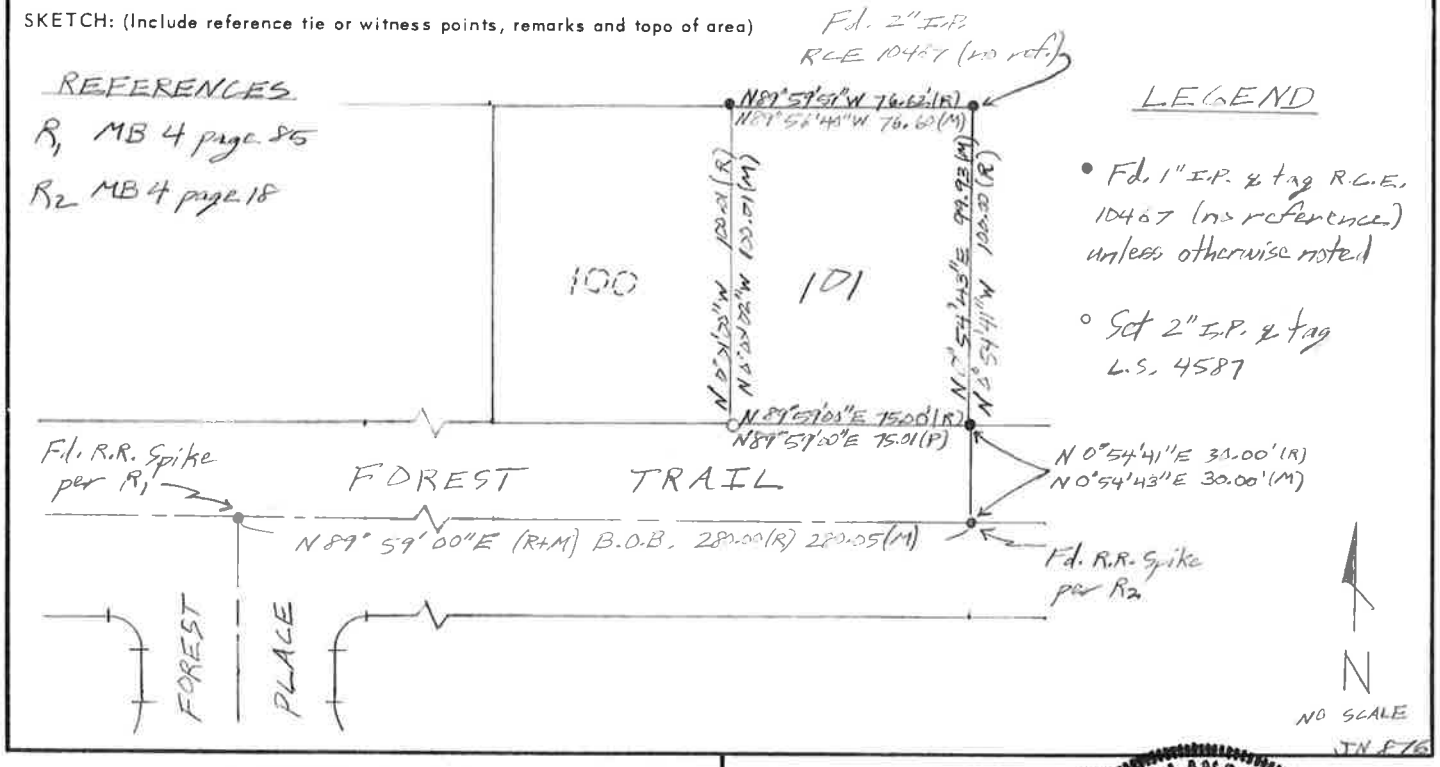

SURVEYOR'S CERTIFICATE

THIS CORNER RECORD WAS PREPARED BY ME OR UNDER MY DIRECTION IN CONFORMANCE WITH THE LAND SURVEYORS ACT ON March 25 1993

SIGNED: [signature]

L.S. or R.C.E. No.: 4587

SEAL

COUNTY SURVEYOR'S CERTIFICATE

THIS CORNER RECORD WAS RECEIVED 4-15 1993 AND EXAMINED AND FILED 4-15 1993

BY: [signature]

TITLE County Surveyor

DOCUMENT No. 3527-33-35

STATEMENT ON BACK OF SHEET

Exp. 9-30-93

LICENSED LAND SURVEYOR RICHARD C. SCHAFER No. 4686 STATE OF CALIFORNIA

YES ☐ NO ☑

CHALFANT PRESS, BISHOP, CA.