CORNER RECORD

Document Number 3527-33-47

City of MAMMOTH LAKES County of MONO, California

Brief Legal Description LOT 2 TIMBER RIDGE ADD #1 SEC 33, T3S R27E MDM

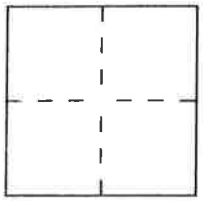

CORNER TYPE

Government Corner ☐ Control ☐
Meander ☐ Property ☒
Rancho ☐ Other ☐
Date of Survey 8-23-94

COORDINATES *(Optional)*

N. ____
E. ____
Zone ____ Datum ____
Elev. ____

Corner — Left as found ☒ Found and tagged ☐ Established ☐ Reestablished ☒ Rebuilt ☐

Identification and type of corner found: Evidence used to identify or procedure used to establish or reestablish the corner:
FD. LEAD & TAG "LS 4587" & 1/2" REBAR & CAP "LS 4587" @ FRONT COR'S OF LOT 3 PER COR REC 3527-33-14. PRODDED LINE TO SET SW COR LOT 2

A description of the physical condition of the monument as found and as set or reset: SET 5/8" REBAR & CAP "LS 4587" @ SW COR LOT 2

SURVEYOR'S STATEMENT

This Corner Record was prepared by me or under my direction in conformance with the Land Surveyors' Act on Sept 16 19 94.

Signed [signature] L.S. or R.C.E. Number 4587

SEAL

COUNTY SURVEYOR'S STATEMENT

This Corner Record was received 9-14 19 94 and examined and filed 10-11 19 94.

Signed [signature] Title MONO COUNTY SURVEYOR

EXP. 9-30-95

LICENSED LAND SURVEYOR RICHARD C. BOARDMAN SEAL No. 4686 STATE OF CALIFORNIA

County Surveyor's Comment

3527-33-47

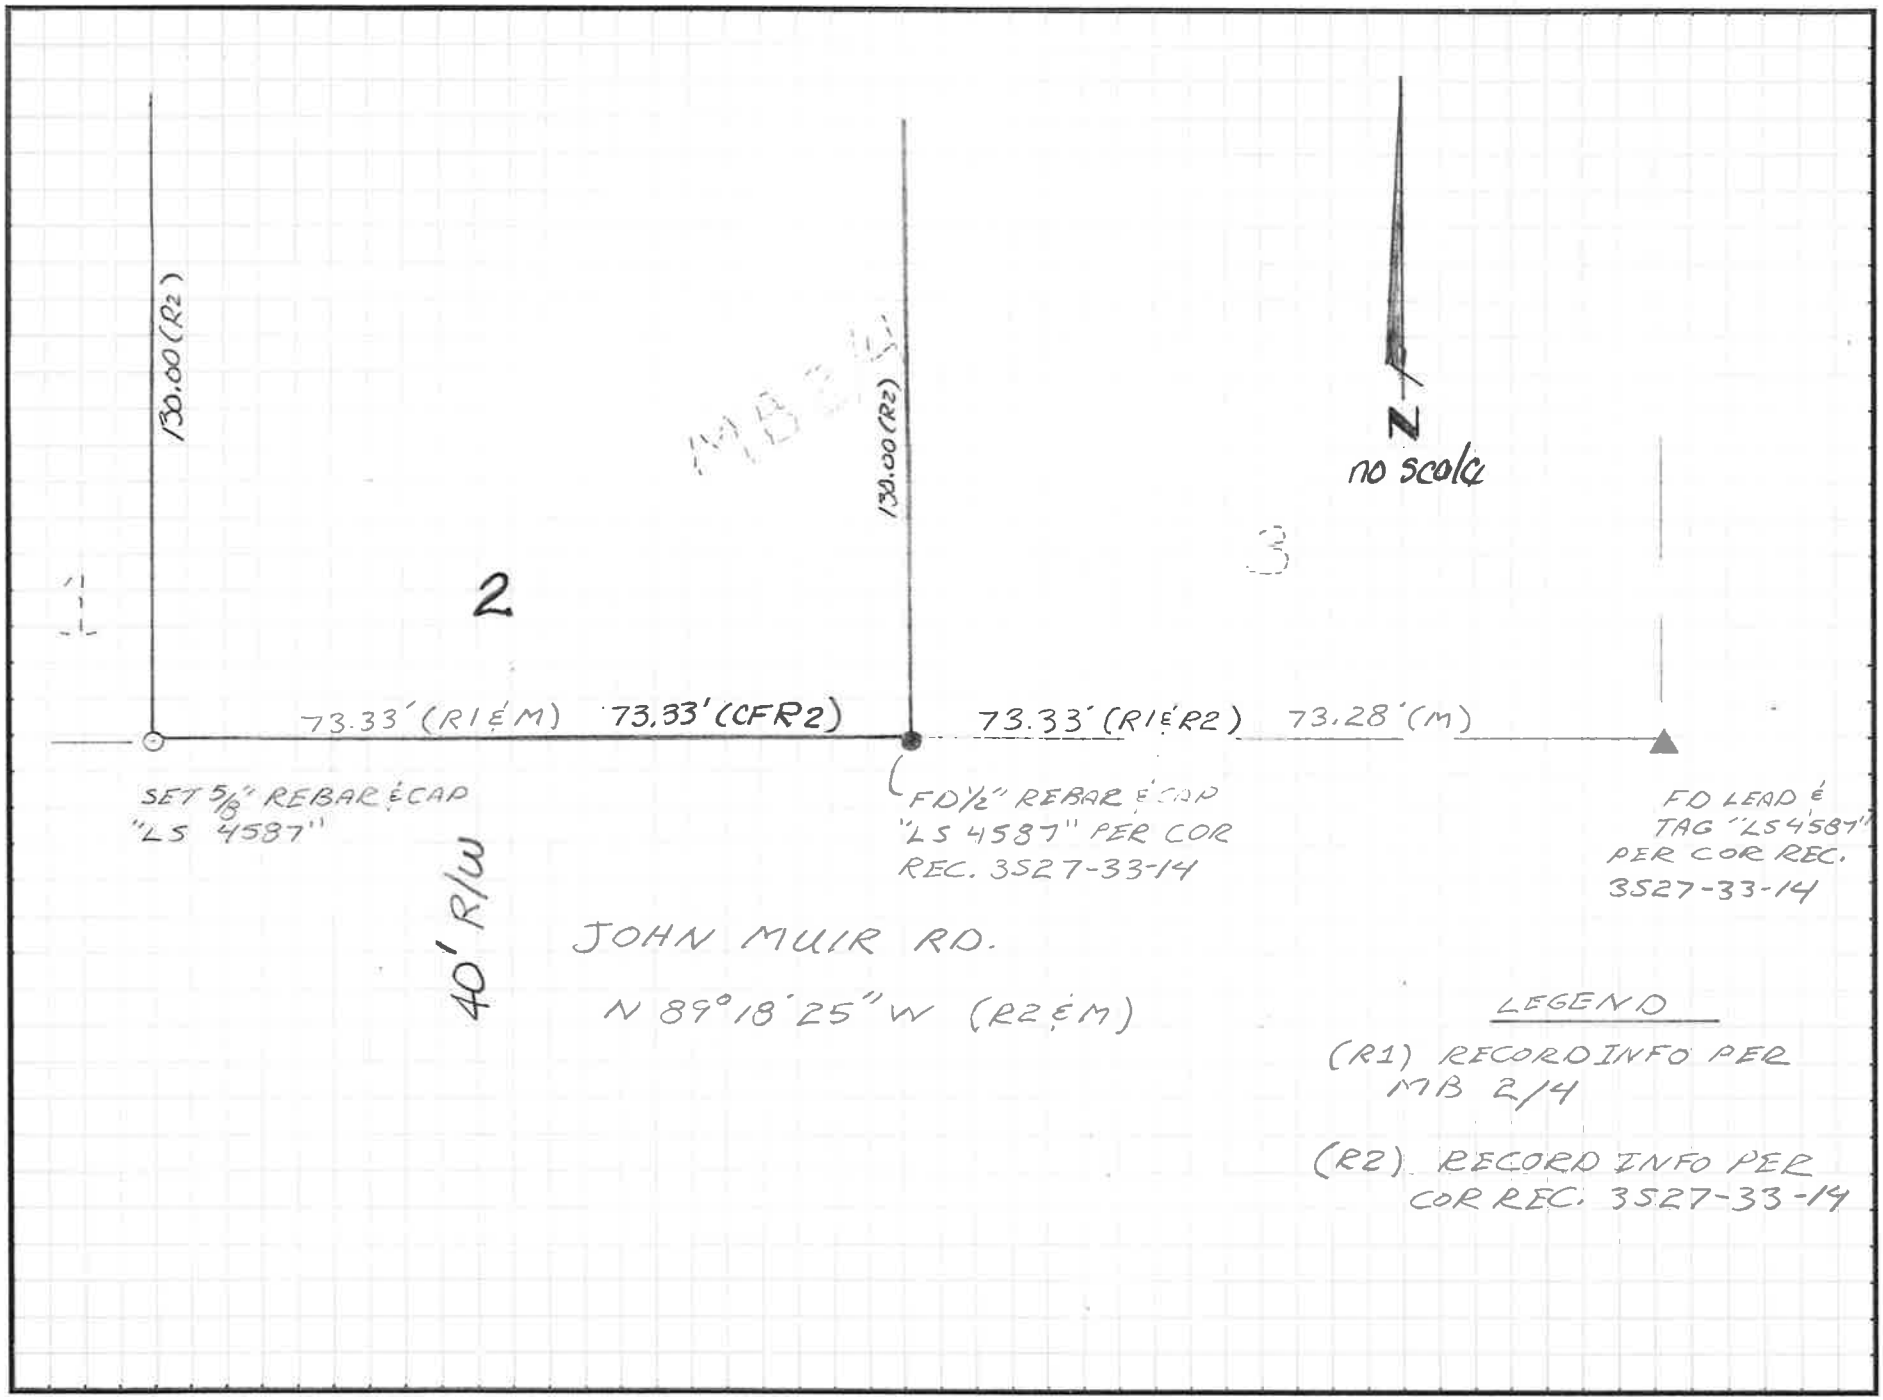
130.00 (R2)
130.00 (R2)
2
73.33' (R1 & M)
73.33' (CFR2)
73.33' (R1 & R2)
73.28' (M)
N
no scale
SET 5/8" REBAR & CAP "LS 4587"
FD 1/2" REBAR & CAP "LS 4587" PER COR REC. 3527-33-14
FD LEAD & TAG "LS 4587" PER COR REC. 3527-33-14
40' R/W
JOHN MUIR RD.
N 89°18'25" W (R2 & M)
LEGEND
(R1) RECORD INFO PER MB 2/4
(R2) RECORD INFO PER COR REC. 3527-33-14