CORNER RECORD

COUNTY OF MONO T. 3 S. R. 27 E. SEC. 34 M.D.B. MERIDIAN CALIFORNIA

CORNER TYPE: GOV'T. CORNER ☐ MEANDER ☐ RANCHO ☐ CONTROL ☐ OTHER ☒

CORNER IDENTIFICATION – DATE OF VISIT 8-19- 1985

N.E. COR. LOT 43 A, SIERRA VALLEY SITES #1 PER. M.B. 4/74

CORNER – LEFT AS FOUND ☐ FOUND AND TAGGED ☐ REESTABLISHED OBLITERATED CORNER ☒ REBUILT ☐

PHYSICAL DESCRIPTION OF CORNER FOUND: EVIDENCE AND METHOD USED TO IDENTIFY OR REESTABLISH

FD. NOTHING AT SAID CORNER.
REESTABLISHED SAID CORNER PER RECORD INFO. M.B. 4/74
SETTING SAID CORNER ON LINE WITH FD. S.E. COR. LOT 43A & S.E. COR. LOT 43 B.

PHYSICAL DESCRIPTION OF MONUMENTS REBUILT OR PERPETUATED SET 2" I.P. AND TAG
STAMPED L.S. 4587

CALIFORNIA COORDINATE SYSTEM ORDER: FIRST ☐ SECOND ☐ THIRD ☐

STATIONS USED: NGS (USC & GS) ☐ STATE ☐ COUNTY ☐ OTHER ☐ STATION _____ STATION _____

ZONE _____ ELEVATION _____ NORTHINGS (Y) _____ EASTINGS (X) _____

SKETCH: (Include reference tie or witness points, remarks and topo of area)

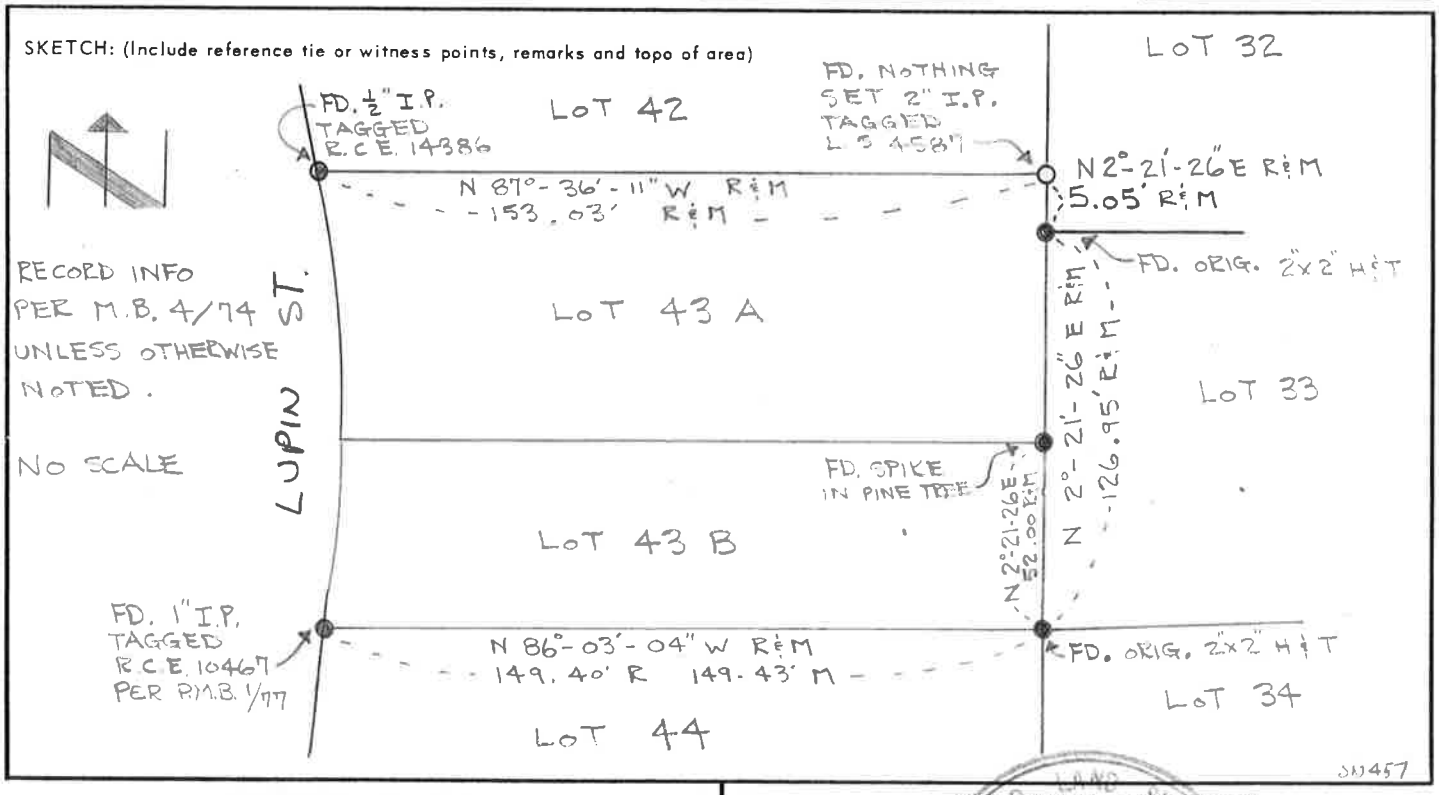

SURVEYOR'S CERTIFICATE

THIS CORNER RECORD WAS PREPARED BY ME OR UNDER MY DIRECTION IN CONFORMANCE WITH THE LAND SURVEYORS ACT ON Oct 8 1985

SIGNED: [signature]

L.S. or R.C.E. No.: 4587

SEAL

COUNTY SURVEYOR'S CERTIFICATE

THIS CORNER RECORD WAS RECEIVED Oct. 10 1985

AND EXAMINED AND FILED Oct. 1985

BY: [signature]

TITLE: DEPUTY COUNTY SURVEYOR

DOCUMENT No. 3527-34-21

STATEMENT ON BACK OF SHEET YES ☐ NO ☑

RICHARD LANDSMAN L.S. 4086

CHALFANT PRESS, BISHOP, CA.