CORNER RECORD

COUNTY OF MONO T. 3 S. R. 27 E. SEC. 34 M.D. MERIDIAN CALIFORNIA

CORNER TYPE: GOV'T. CORNER ☐ MEANDER ☐ RANCHO ☐ CONTROL ☐ OTHER ☒

CORNER IDENTIFICATION – DATE OF VISIT Nov. 1 1985

N.E., N.W., S.E., S.W. CORNERS

LOT 45, MAMMOTH SLOPES, UNIT NO. 1, PER M.B. 4/18 A

CORNER – LEFT AS FOUND ☐ FOUND AND TAGGED ☐ REESTABLISHED OBLITERATED CORNER ☒ REBUILT ☒

PHYSICAL DESCRIPTION OF CORNER FOUND: EVIDENCE AND METHOD USED TO IDENTIFY OR REESTABLISH

FD. R.R. SPIKES WITH PUNCH MARKS AT ℄ INT. CREST LN. & RIDGECREST DR. & B.C. RIDGECREST. MEASURED CHORD BETWEEN R.R. SPIKES, CHORD MEASURED RECORD SET P.K. NAIL'S AT ℄ RIDGECREST RECORD DELTA & CHORD ON RADIAL LINES S.W. & S.E. CORNERS LOT 45. FD. 2"x2" HUB WITH NAIL AT N.E. COR. LOT 45 & AT S.E. COR. LOT 48. USED THESE CORNERS TO SET N.W. COR. LOT 45 AT RECORD BEARING & DIST.

PHYSICAL DESCRIPTION OF MONUMENTS REBUILT OR PERPETUATED

SET 1" I.P. TAGGED L.S. 4587 AS A DIRECT REPLACEMENT FOR FD. 2"x2" HUB WITH NAIL AT N.E. CORNER LOT 45.

SET 1" I.P. TAGGED L.S. 4587 AT N.W., S.W. & S.E. CORNERS LOT 45.

CALIFORNIA COORDINATE SYSTEM ORDER: FIRST ☐ SECOND ☐ THIRD ☐

STATIONS USED: NGS (USC & GS) ☐ STATE ☐ COUNTY ☐ OTHER ☐ STATION _____ STATION _____

ZONE _____ ELEVATION _____ NORTHINGS (Y) _____ EASTINGS (X) _____

SKETCH: (Include reference tie or witness points, remarks and topo of area)

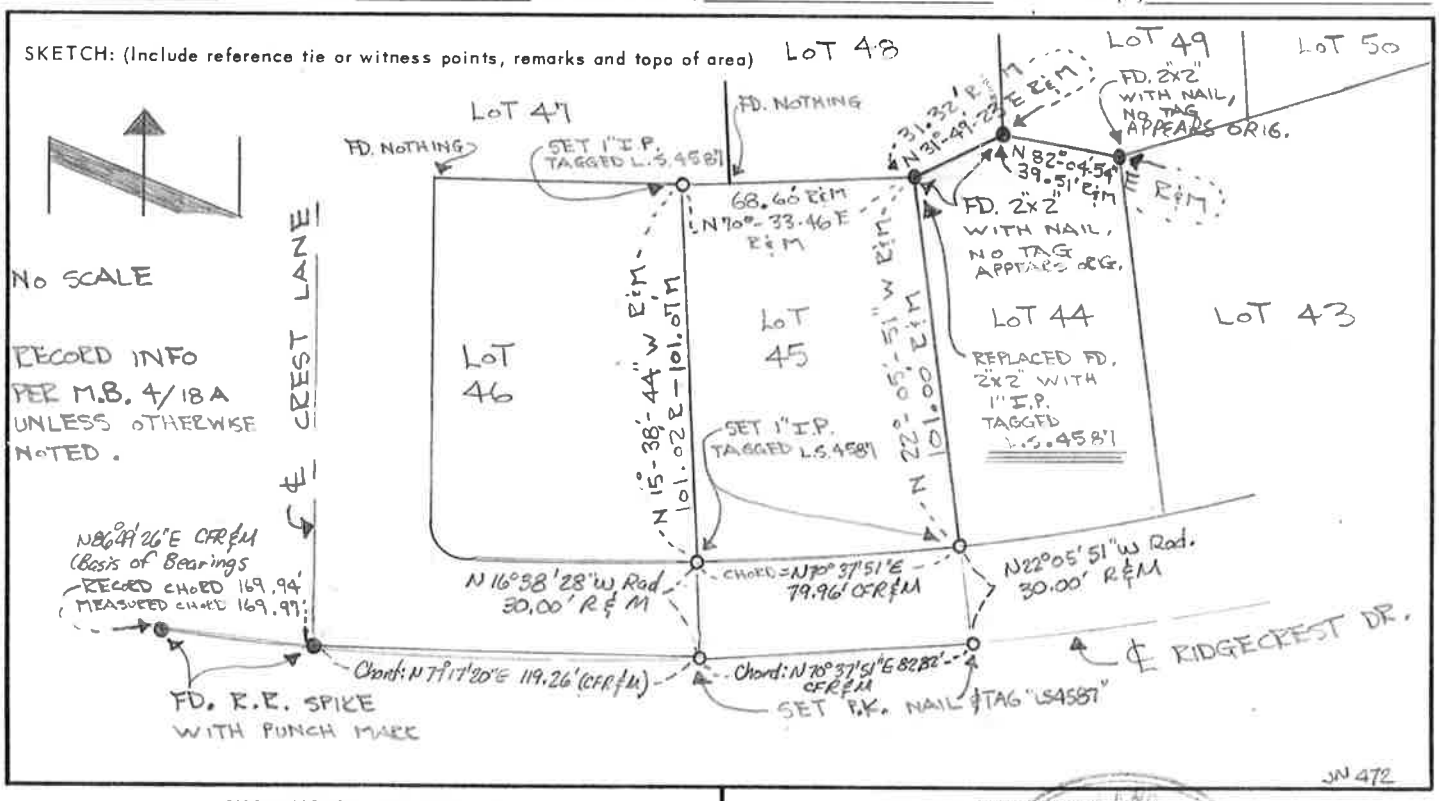

SURVEYOR'S CERTIFICATE

THIS CORNER RECORD WAS PREPARED BY ME OR UNDER MY DIRECTION IN CONFORMANCE WITH THE LAND SURVEYORS ACT ON Nov 11 1985

SIGNED: [signature]

L.S. or R.C.E. No.: 4587

SEAL

COUNTY SURVEYOR'S CERTIFICATE

THIS CORNER RECORD WAS RECEIVED _____ 19____

AND EXAMINED AND FILED _____ 19____

BY: Richard Berman

TITLE: DEPUTY COUNTY SURVEYOR

DOCUMENT No. 3527-34-28

STATEMENT ON BACK OF SHEET YES ☐ NO ☐

CHALFANT PRESS, BISHOP, CA.