# CORNER RECORD

COUNTY OF MONO T. 3 S. R. 27 E. SEC. 34 MERIDIAN CALIFORNIA

CORNER TYPE: GOV'T. CORNER ☐ MEANDER ☐ RANCHO ☐ CONTROL ☐ OTHER ☒

CORNER IDENTIFICATION – DATE OF VISIT 6/3 1986

PROP CORS LOT 30 SIERRA VISTA ESTATES I MB 2/39

CORNER – LEFT AS FOUND ☐ FOUND AND TAGGED ☐ REESTABLISHED OBLITERATED CORNER ☐ REBUILT ☐

PHYSICAL DESCRIPTION OF CORNER FOUND: EVIDENCE AND METHOD USED TO IDENTIFY OR REESTABLISH

FND. ℄ SIERRA BLVD @ S. R/W FOREST TRAIL = 2" I.P. W/ PLUG & NAIL FND. 4 PT. @ ℄ SIERRA BLVD = 2" I.P. W/SPIKE / FND. NE COR. LOT 29 (0.26' N. x 0.05' E) = 2" I.P. RCE 7958 / FND. SE COR. LOT 29 (0.15' N. x 0.05' E) = H&T NO TAG. ALSO FND NW COR LOTS 34 & 35 PER LINE CHECK ONLY = 2" I.P'S L.S. 3462 / FND. 2" I.P. RCE 10467 S. R/W FOREST TRAIL SVE II LOT 86

PHYSICAL DESCRIPTION OF MONUMENTS REBUILT OR PERPETUATED SET 2" I.P. L.S. 4587 @ ALL CORS LOT 30 PER SKETCH BELOW HELD RECORD ANGLE FROM FOUND 2" IP IN PAVEMENT AT NLY ℄

CALIFORNIA COORDINATE SYSTEM ORDER: FIRST ☐ SECOND ☐ THIRD ☐

STATIONS USED: NGS (USC & GS) ☐ STATE ☐ COUNTY ☐ OTHER ☐ STATION _____ STATION _____

ZONE _____ ELEVATION _____ NORTHINGS (Y) _____ EASTINGS (X) _____

SKETCH: (Include reference tie or witness points, remarks and topo of area)

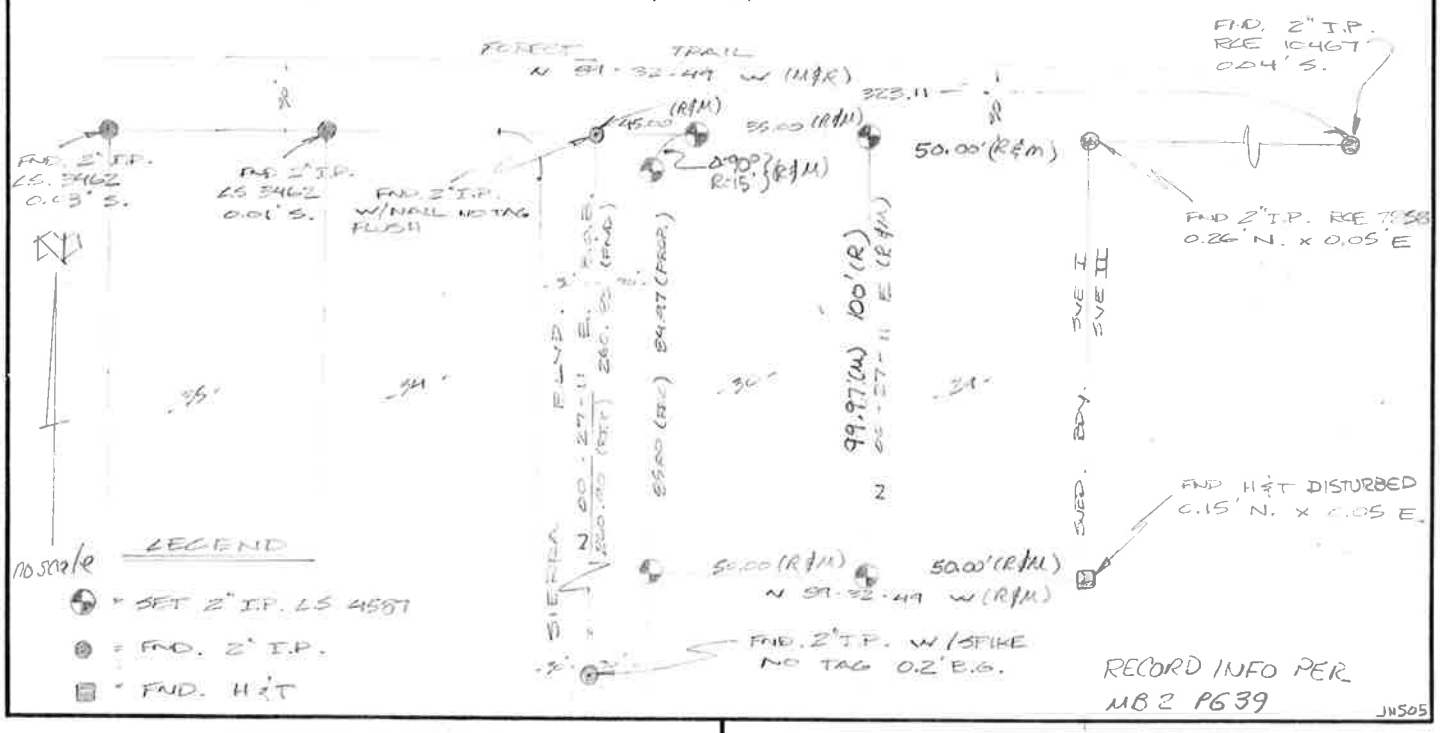


**SURVEYOR'S CERTIFICATE**

THIS CORNER RECORD WAS PREPARED BY ME OR UNDER MY DIRECTION IN CONFORMANCE WITH THE LAND SURVEYORS ACT ON June 4 1986

SIGNED: [signature]

L.S. or R.C.E. No.: 4587

SEAL

**COUNTY SURVEYOR'S CERTIFICATE**

THIS CORNER RECORD WAS RECEIVED 6-9 1986

AND EXAMINED AND FILED JAN 5 1987

BY: James M Ward

TITLE: County Surveyor

DOCUMENT No. 3527-34-24

STATEMENT ON BACK OF SHEET YES ☐ NO ☑

CHALFANT PRESS, BISHOP, CA.