CORNER RECORD

COUNTY OF MONO T. 3 S. R. 27 E. SEC. 34 M.D. MERIDIAN CALIFORNIA

CORNER TYPE: GOV'T. CORNER ☐ MEANDER ☐ RANCHO ☐ CONTROL ☐ OTHER ☒

CORNER IDENTIFICATION – DATE OF VISIT 5-23 19 86

N.E. CORNER LOT 96
S.E. CORNER LOT 96
S.W. CORNER LOT 96, MAMMOTH VISTA #1, PER M.B. 7/88

CORNER – LEFT AS FOUND ☐ FOUND AND TAGGED ☐ REESTABLISHED OBLITERATED CORNER ☒ REBUILT ☐

PHYSICAL DESCRIPTION OF CORNER FOUND: EVIDENCE AND METHOD USED TO IDENTIFY OR REESTABLISH

FD. (3) CORNERS ON BACK LINE, SET N.E. CORNER LOT 96 ON LINE AT RECORD DIST.
FD. R.R. SPIKE AT ℄ INT. MAJESTIC PINES & PINEKNOLL PLACE, ALSO FD. R.R. SPIKE AT ℄ B.C. MAJESTIC PINES. SET FRONT CORNERS LOT 96 RECORD FROM SAID R.R. SPIKES.

PHYSICAL DESCRIPTION OF MONUMENTS REBUILT OR PERPETUATED

SET 2" I.P. TAGGED L.S. 4587

CALIFORNIA COORDINATE SYSTEM ORDER: FIRST ☐ SECOND ☐ THIRD ☐

STATIONS USED: NGS (USC & GS) ☐ STATE ☐ COUNTY ☐ OTHER ☐ STATION _____ STATION _____

ZONE _____ ELEVATION _____ NORTHINGS (Y) _____ EASTINGS (X) _____

SKETCH: (Include reference tie or witness points, remarks and topo of area)

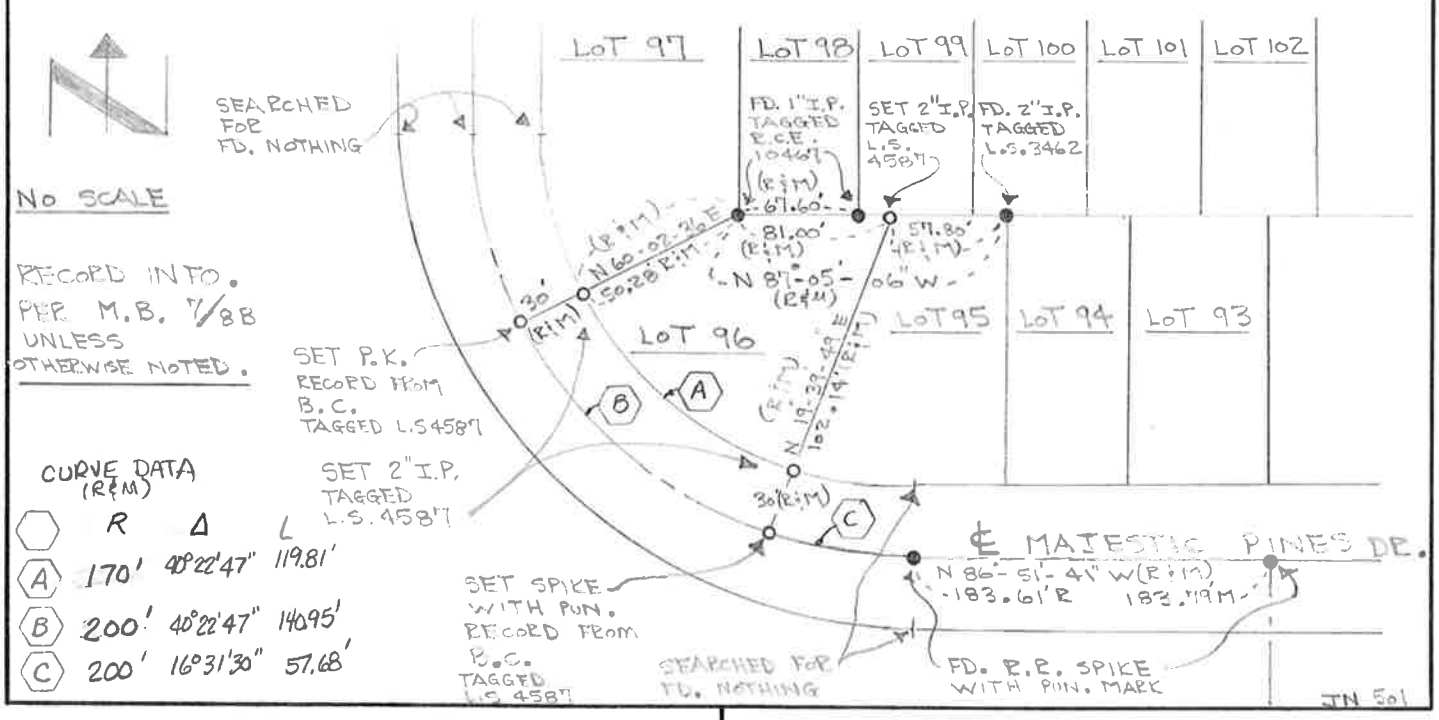

SURVEYOR'S CERTIFICATE

THIS CORNER RECORD WAS PREPARED BY ME OR UNDER MY DIRECTION IN CONFORMANCE WITH THE LAND SURVEYORS ACT ON _____ 19 86

SIGNED: [signature]

L.S. or R.C.E. No.: 4581

SEAL

COUNTY SURVEYOR'S CERTIFICATE

THIS CORNER RECORD WAS RECEIVED 10-30 19 86

AND EXAMINED AND FILED 1-12 19 87

BY: James McWard

TITLE: MONO COUNTY SURVEYOR

DOCUMENT No. 3527-34-25

STATEMENT ON BACK OF SHEET YES ☑ NO ☐

CHALFANT PRESS-BISHOP, CA.