CORNER RECORD

COUNTY OF MONO T. 3 South R. 27 East SEC. 34 MDB&M MERIDIAN CALIFORNIA

CORNER TYPE: GOV'T. CORNER ☐ MEANDER ☐ RANCHO ☐ CONTROL ☐ OTHER ☒

CORNER IDENTIFICATION – DATE OF VISIT October 21 1986

NW, SW, SE Corners Lot 22 Majestic Pines Subdivision #2

CORNER – LEFT AS FOUND ☐ FOUND AND TAGGED ☐ REESTABLISHED OBLITERATED CORNER ☐ REBUILT ☒

PHYSICAL DESCRIPTION OF CORNER FOUND: EVIDENCE AND METHOD USED TO IDENTIFY OR REESTABLISH Found orig. 2x2 hubs (one tagged "LS 3246") at NW, SW, SE corners, fair condition, set 2" I.P. tagged LS4587 by direct replacement. Found also rebar "witness" near each corner.

PHYSICAL DESCRIPTION OF MONUMENTS REBUILT OR PERPETUATED 2" Iron Pipe tagged "LS4587"

CALIFORNIA COORDINATE SYSTEM ORDER: FIRST ☐ SECOND ☐ THIRD ☐

STATIONS USED: NGS (USC & GS) ☐ STATE ☐ COUNTY ☐ OTHER ☐ STATION _____ STATION _____

ZONE _____ ELEVATION _____ NORTHINGS (Y) _____ EASTINGS (X) _____

SKETCH: (Include reference tie or witness points, remarks and topo of area)

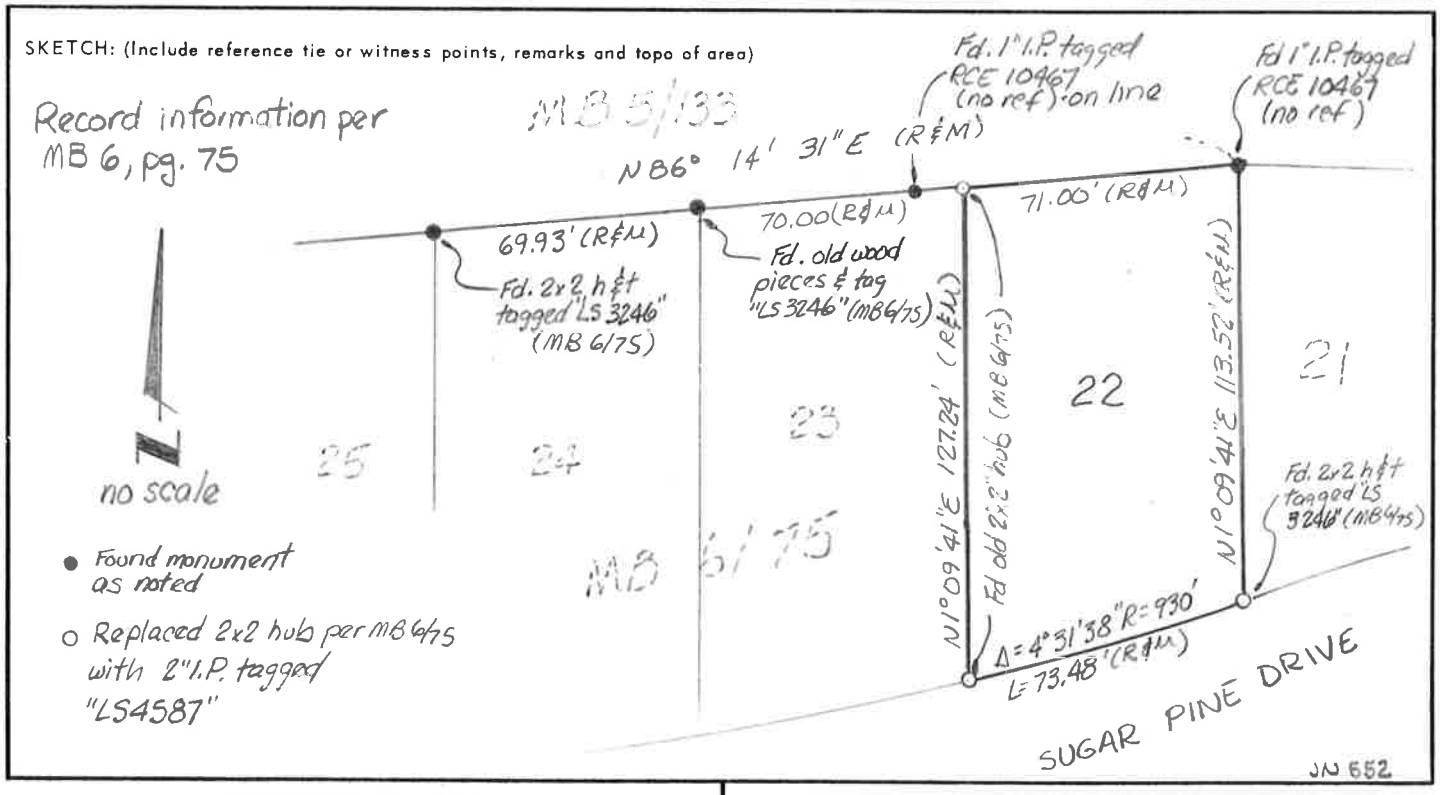

SURVEYOR'S CERTIFICATE

THIS CORNER RECORD WAS PREPARED BY ME OR UNDER MY DIRECTION IN CONFORMANCE WITH THE LAND SURVEYORS ACT ON November 17 1986

SIGNED: [signature]

(L.S.) or R.C.E. No.: 4587

SEAL

COUNTY SURVEYOR'S CERTIFICATE

THIS CORNER RECORD WAS RECEIVED 1-12 1987

AND EXAMINED AND FILED 1-12 1987

BY: James M. Ward

TITLE: MONO COUNTY SURVEYOR

DOCUMENT No. 3527-84-26

STATEMENT ON BACK OF SHEET YES ☐ NO ☑

CHALFANT PRESS, BISHOP, CA.