# CORNER RECORD

COUNTY OF MONO T. 3 South R. 27 East SEC. 34 MERIDIAN CALIFORNIA

CORNER TYPE: GOV'T. CORNER ☐ MEANDER ☐ RANCHO ☐ CONTROL ☐ OTHER ☒

CORNER IDENTIFICATION – DATE OF VISIT _____ 19____

N.W., NE., & S.E. Corners Lot 11, Majestic Pines Subdivision #1, MB 5/133

CORNER – LEFT AS FOUND ☐ FOUND AND TAGGED ☐ REESTABLISHED OBLITERATED CORNER ☒ REBUILT ☒

PHYSICAL DESCRIPTION OF CORNER FOUND: EVIDENCE AND METHOD USED TO IDENTIFY OR REESTABLISH Found original corner monuments at S.W. & S.E. corner, Set rear line angle point by intersection of record bearings as shown below. Established N.E. Cor. by intersection of record bearings of ℄ and e'ly prop. line – distance to B.C. fit per record. N.W. cor. set at record distance between northeast cor. and B.C.

PHYSICAL DESCRIPTION OF MONUMENTS REBUILT OR PERPETUATED Rebar & cap stamped "LS4587" at N.W., N.E., S.E. corners and angle point in s'ly prop. line. Spike & Washer stamped "LS4587" at easterly property line produced to centerline.

CALIFORNIA COORDINATE SYSTEM ORDER: FIRST ☐ SECOND ☐ THIRD ☐

STATIONS USED: NGS (USC & GS) ☐ STATE ☐ COUNTY ☐ OTHER ☐ STATION _____ STATION _____

ZONE _____ ELEVATION _____ NORTHINGS (Y) _____ EASTINGS (X) _____

JN 588

SKETCH: (Include reference tie or witness points, remarks and topo of area)

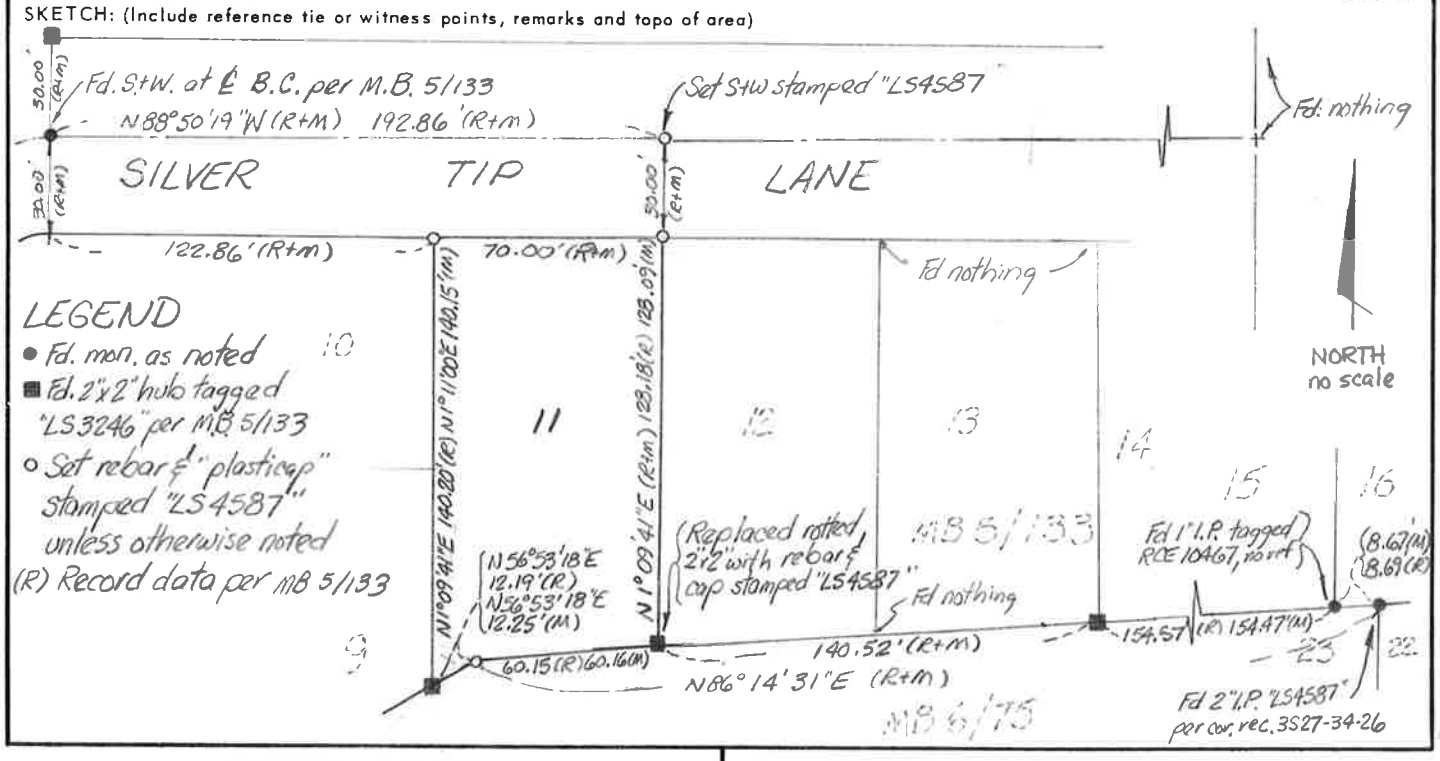


**SURVEYOR'S CERTIFICATE**

THIS CORNER RECORD WAS PREPARED BY ME OR UNDER MY DIRECTION IN CONFORMANCE WITH THE LAND SURVEYORS ACT ON 5-4 1987

SIGNED: [signature]

L.S. or R.C.E. No.: 4587

SEAL

**COUNTY SURVEYOR'S CERTIFICATE**

THIS CORNER RECORD WAS RECEIVED 5-26 19 87

AND EXAMINED AND FILED 5-27 19 87

BY: [signature]

TITLE: County Surveyor

DOCUMENT No. 3527-34-31

STATEMENT ON BACK OF SHEET YES ☐ NO ☒

CHALFANT PRESS, BISHOP, CA.