CORNER RECORD

COUNTY OF MONO T. 3 S. R. 27 E SEC. 34 MDB & M MERIDIAN CALIFORNIA

CORNER TYPE: GOV'T. CORNER ☐ MEANDER ☐ RANCHO ☐ CONTROL ☐ OTHER ☒

CORNER IDENTIFICATION – DATE OF VISIT October 28 1987

Lot Corners, Lot 10, Majestic Pines #3, M.B. 7, Pg. 36

CORNER – LEFT AS FOUND ☐ FOUND AND TAGGED ☐ REESTABLISHED OBLITERATED CORNER ☒ REBUILT ☐

PHYSICAL DESCRIPTION OF CORNER FOUND: EVIDENCE AND METHOD USED TO IDENTIFY OR REESTABLISH Found monuments as noted on RS MB 2/23. Front and rear corners were established at proportionate distances between front and rear monuments as shown below. 1" I.P. tagged "RCE 13512" labeled as "most northerly corner Lot 6" on RS MB 2/23 was found to be the subdivision boundary angle point per these measurements – that point was used for line only on RS MB 2/23 – no distance was measured.

PHYSICAL DESCRIPTION OF MONUMENTS REBUILT OR PERPETUATED Rebar & plastic cap stamped "LS 4587"

CALIFORNIA COORDINATE SYSTEM ORDER: FIRST ☐ SECOND ☐ THIRD ☐

STATIONS USED: NGS (USC & GS) ☐ STATE ☐ COUNTY ☐ OTHER ☐ STATION _____ STATION _____

ZONE _____ ELEVATION _____ NORTHINGS (Y) _____ EASTINGS (X) _____

SKETCH: (Include reference tie or witness points, remarks and topo of area)

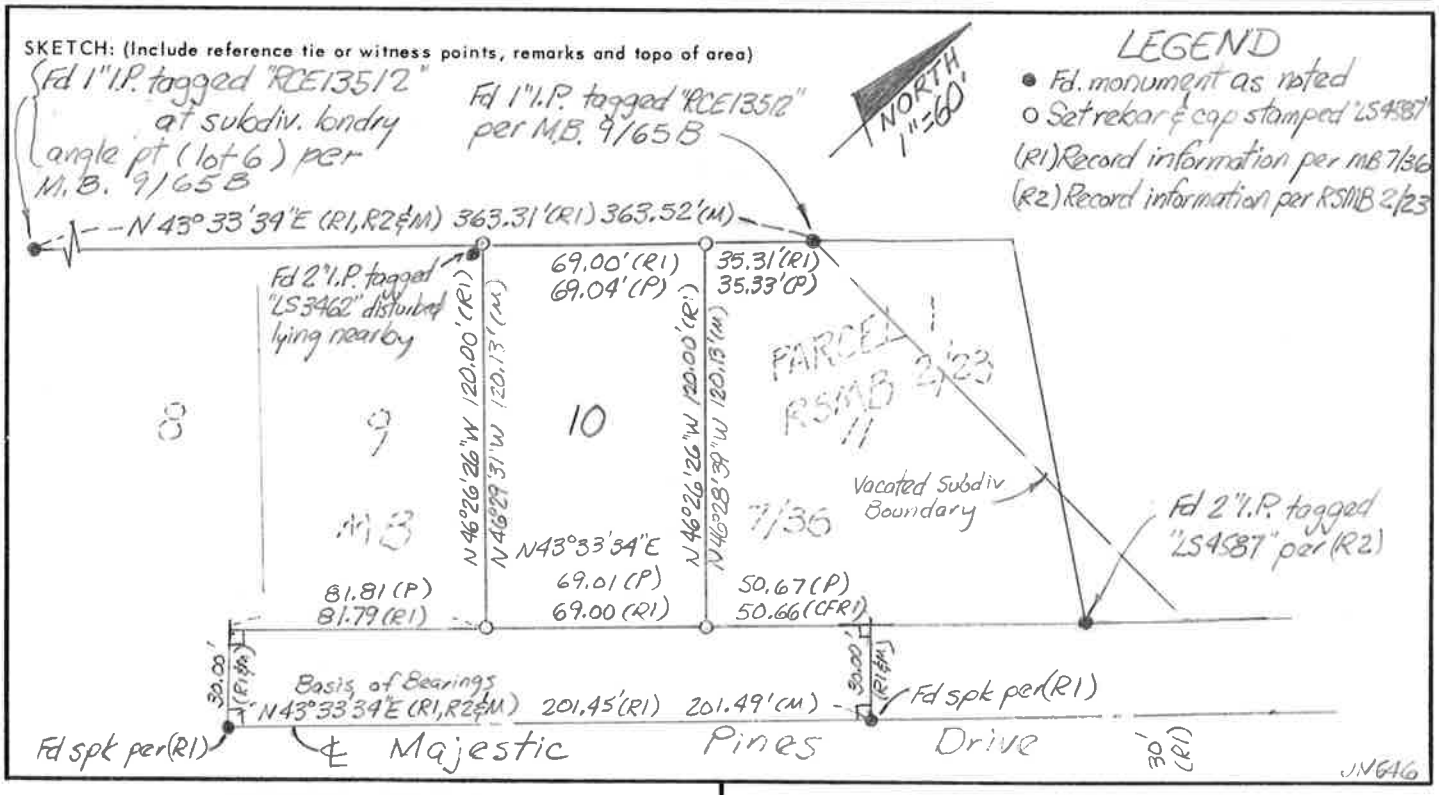

SURVEYOR'S CERTIFICATE

THIS CORNER RECORD WAS PREPARED BY ME OR UNDER MY DIRECTION IN CONFORMANCE WITH THE LAND SURVEYORS ACT ON October 29 1987

SIGNED: [signature]

L.S. or R.C.E. No.: 4587

SEAL

COUNTY SURVEYOR'S CERTIFICATE

THIS CORNER RECORD WAS RECEIVED 11/17 1987

AND EXAMINED AND FILED 2/4 1988

BY: James M. Ward

TITLE: County Surveyor

DOCUMENT No. 3527-34-36

STATEMENT ON BACK OF SHEET YES ☐ NO ☑

CHALFANT PRESS, BISHOP, CA.