CORNER RECORD

COUNTY OF MONO T. 3 S. R. 27 E SEC. 34 M.D. MERIDIAN CALIFORNIA

CORNER TYPE: GOV'T. CORNER ☐ MEANDER ☐ RANCHO ☐ CONTROL ☐ OTHER ☒

CORNER IDENTIFICATION – DATE OF VISIT 6-1 19 88

S.W., ℄ B.C., S.E. CORNERS
LOT 92 MAMMOTH VISTA UNIT NO. 1, PER M.B. 7/8 B

CORNER – LEFT AS FOUND ☐ FOUND AND TAGGED ☐ REESTABLISHED OBLITERATED CORNER ☐ REBUILT ☐

PHYSICAL DESCRIPTION OF CORNER FOUND: EVIDENCE AND METHOD USED TO IDENTIFY OR REESTABLISH

FD. R.R. SPIKES ON ℄ MAJESTIC PINES DR.
SET FRONT PROP. CORNERS LOT 92 30.00' OFF ℄ AND
AT PRORATED DIST. AS SHOWN, with tangent Cors proportioned
from accepted RR spikes at Pineknoll PL Int and E.C. and SE Cor proportioned from
accepted RR. spikes at BC & EC points on Majestic Pines DR.

PHYSICAL DESCRIPTION OF MONUMENTS REBUILT OR PERPETUATED

SET 5/8" REBAR WITH CAP STAMPED L.S. 4587 AT
S.W., ℄ B.C., S.E. CORNERS LOT 92.
cc

CALIFORNIA COORDINATE SYSTEM ORDER: FIRST ☐ SECOND ☐ THIRD ☐

STATIONS USED: NGS (USC & GS) ☐ STATE ☐ COUNTY ☐ OTHER ☐ STATION _____ STATION _____

ZONE _____ ELEVATION _____ NORTHINGS (Y) _____ EASTINGS (X) _____

SKETCH: (Include reference tie or witness points, remarks and topo of area)

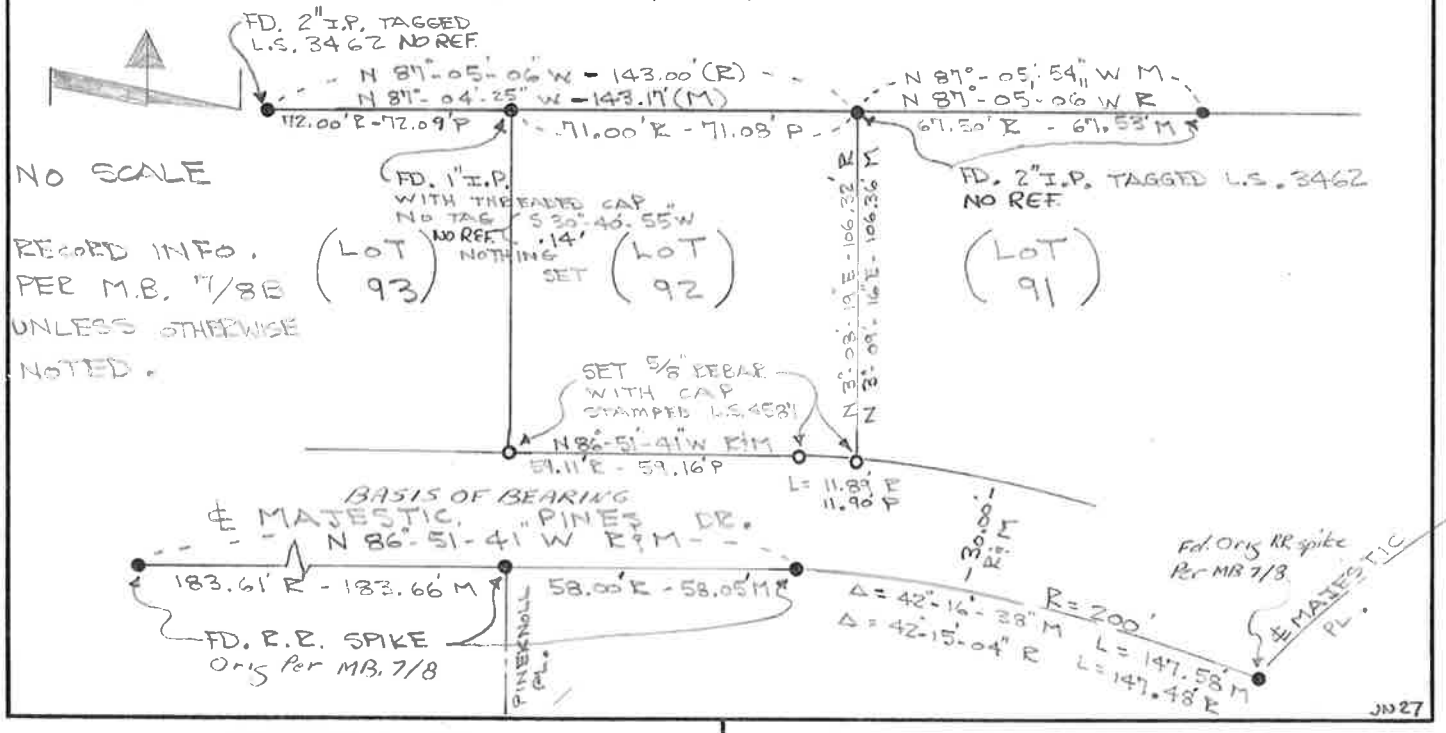

SURVEYOR'S CERTIFICATE

THIS CORNER RECORD WAS PREPARED BY ME OR UNDER MY DIRECTION IN CONFORMANCE WITH THE LAND SURVEYORS ACT ON May 15 1989

SIGNED: [signature]

L.S. or R.C.E. No.: 4587

SEAL

COUNTY SURVEYOR'S CERTIFICATE

THIS CORNER RECORD WAS RECEIVED 7-26 19 91

AND EXAMINED AND FILED 12-10 19 91

BY: [signature]

TITLE: County Surveyor

DOCUMENT No. 3527-34-42

STATEMENT ON BACK OF SHEET YES ☐ NO ☑

CHALFANT PRESS, BISHOP, CA.