CORNER RECORD

COUNTY OF MONO T. 3 S R. 27 E SEC. 34 MERIDIAN CALIFORNIA

CORNER TYPE: GOV'T. CORNER ☐ MEANDER ☐ RANCHO ☐ CONTROL ☐ OTHER ☒

CORNER IDENTIFICATION – DATE OF VISIT 4/10 19 89

LOT 29 MAJESTIC PINES I, MB 5, PG 133

CORNER – LEFT AS FOUND ☐ FOUND AND TAGGED ☐ REESTABLISHED OBLITERATED CORNER ☐ REBUILT ☐

PHYSICAL DESCRIPTION OF CORNER FOUND: EVIDENCE AND METHOD USED TO IDENTIFY OR REESTABLISH

FND SPIKES @ & SILVER TIP AS SHOWN USED FOR BASIS OF BRGS. ALSO FND. MONUMENTS ON BACK PROP LINE AS SHOWN ON SKETCH.

PHYSICAL DESCRIPTION OF MONUMENTS REBUILT OR PERPETUATED AS DESCRIBED BELOW

CALIFORNIA COORDINATE SYSTEM ORDER: FIRST ☐ SECOND ☐ THIRD ☐

STATIONS USED: NGS (USC & GS) ☐ STATE ☐ COUNTY ☐ OTHER ☐ STATION _____ STATION _____

ZONE _____ ELEVATION _____ NORTHINGS (Y) _____ EASTINGS (X) _____

SKETCH: (Include reference tie or witness points, remarks and topo of area)

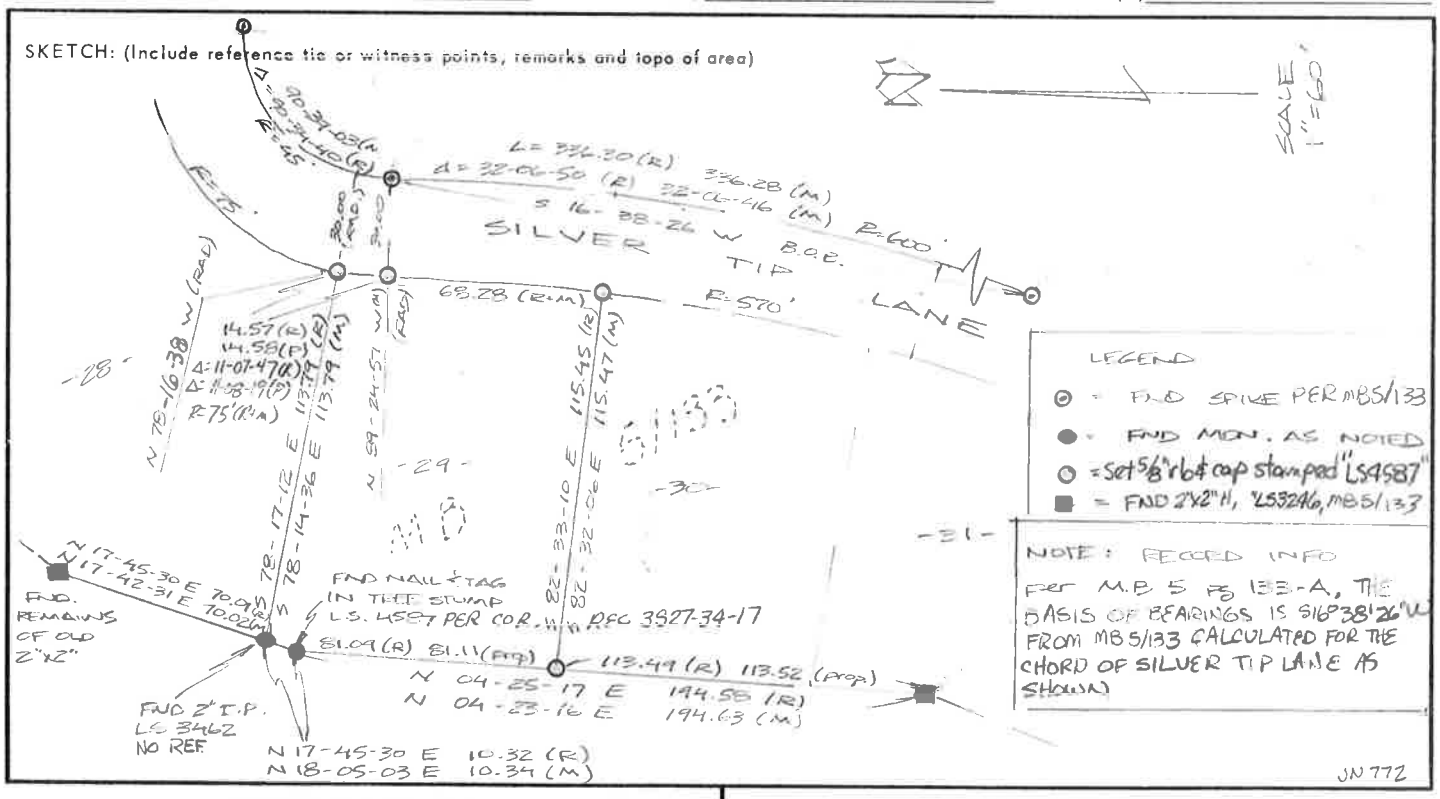

SURVEYOR'S CERTIFICATE

THIS CORNER RECORD WAS PREPARED BY ME OR UNDER MY DIRECTION IN CONFORMANCE WITH THE LAND SURVEYORS ACT ON June 12 19 89

SIGNED: [signature]

L.S. or R.C.E. No.: 4587

SEAL

EXP 9-30-90

COUNTY SURVEYOR'S CERTIFICATE

THIS CORNER RECORD WAS RECEIVED 11-8 19 90

AND EXAMINED AND FILED 2-25 19 92

BY: [signature]

TITLE: MONO COUNTY SURVEYOR

DOCUMENT No. 3527-34-44

STATEMENT ON BACK OF SHEET YES ☐ NO ☑

CHALFANT PRESS, BISHOP, CA.