CORNER RECORD

COUNTY OF MONO T. 3-S R. 27E SEC. 34 MERIDIAN MDM CALIFORNIA

CORNER TYPE: GOV'T. CORNER ☐ MEANDER ☐ RANCHO ☐ CONTROL ☐ OTHER ☒

CORNER IDENTIFICATION – DATE OF VISIT 7-15 19 91

LOT 69, MAMMOTH HEIGHTS Subdivision Tract "B"
As Prepared By B.W. Williamson RE 10180 Aug. 1962
& Recorded in Vol. 3 Page 37, Mono Co. Records.

CORNER – LEFT AS FOUND ☒ FOUND AND TAGGED ☐ REESTABLISHED OBLITERATED CORNER ☐ REBUILT ☐

PHYSICAL DESCRIPTION OF CORNER FOUND: EVIDENCE AND METHOD USED TO IDENTIFY OR REESTABLISH

Fnd 1" I.P.'s RCE 10180 @ The N'ly ℞ BC Lot #60 which is also the R/W BC MALA ULICE ST, & @ the N'ly ℞ angle point Lot 68. These points were accepted as Original tract monis. Also Fnd. 1" IP's RCE 10467 @ the NE, NW, & SE ℞ BCR, Lot 66. These points are a Resurvey of Lot 66, Accepted for establishment of Mala Ulice

PHYSICAL DESCRIPTION OF MONUMENTS REBUILT OR PERPETUATED

Set 5/8" Rebars & Plastic caps LS 4587 using Fnd original tract monis For Basis of Bearings & to prorate position on Set corners.

CALIFORNIA COORDINATE SYSTEM ORDER: FIRST ☐ SECOND ☐ THIRD ☐

STATIONS USED: NGS (USC & GS) ☐ STATE ☐ COUNTY ☐ OTHER ☐ STATION _____ STATION _____

ZONE _____ ELEVATION _____ NORTHINGS (Y) _____ EASTINGS (X) _____

SKETCH: (Include reference tie or witness points, remarks and topo of area)

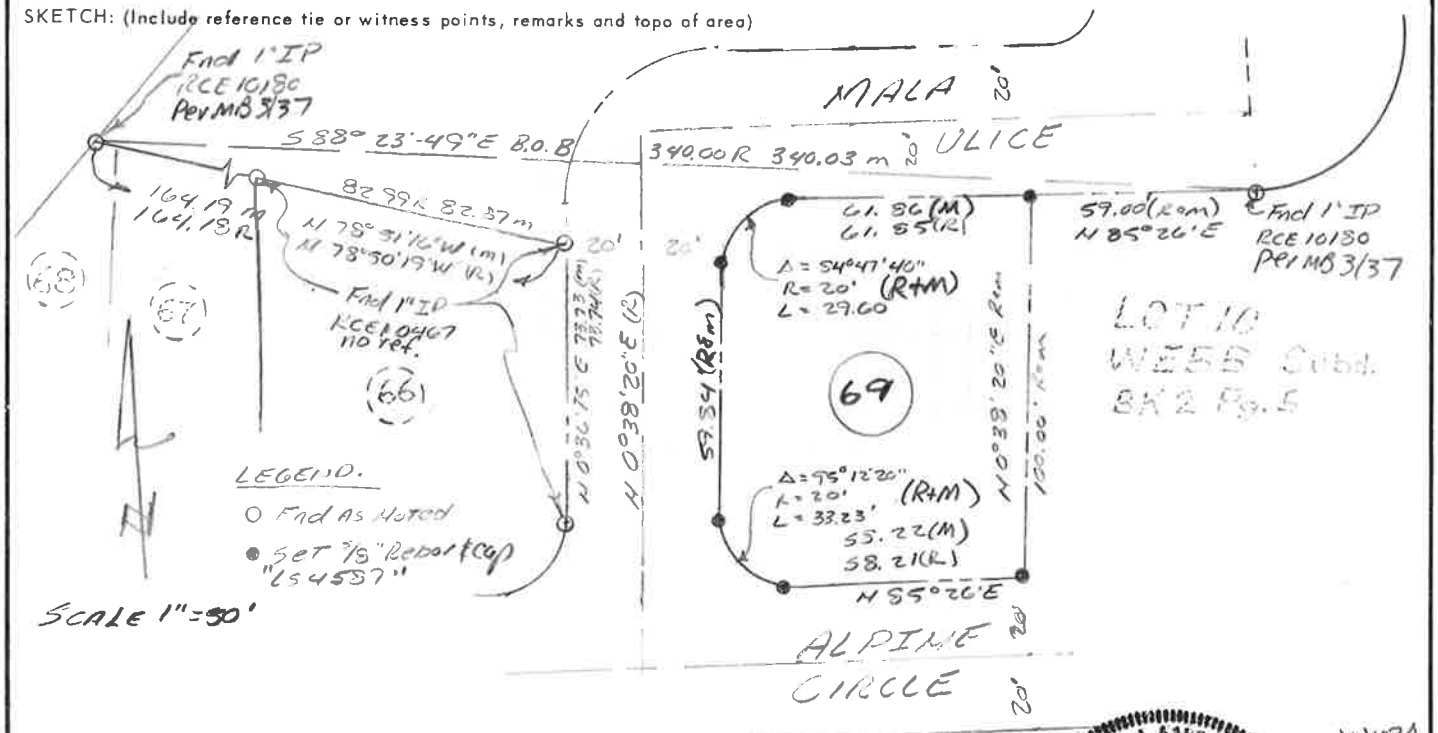

JN1074

SURVEYOR'S CERTIFICATE

THIS CORNER RECORD WAS PREPARED BY ME OR UNDER MY DIRECTION IN CONFORMANCE WITH THE LAND SURVEYORS ACT ON August 20 1991

SIGNED: [signature]

L.S. or R.C.E. No.: 4587

SEAL

COUNTY SURVEYOR'S CERTIFICATE

THIS CORNER RECORD WAS RECEIVED 3-16 19 93
AND EXAMINED AND FILED 3-19 19 93

BY: [signature]

TITLE Co. Surveyor

DOCUMENT No. _____

STATEMENT ON BACK OF SHEET YES ☐ NO ☒

LICENSED LAND SURVEYOR RICHARD C. [illegible] No. 4686 STATE OF CALIFORNIA

EXP. 9-30-95

Doc. 3527-34-58

CHALFANT PRESS BISHOP, CA.