3527-34-61

CORNER RECORD

COUNTY OF MONO T. 3S R. 27E SEC. 34 M.D.B. MERIDIAN CALIFORNIA

CORNER TYPE: GOV'T. CORNER ☐ MEANDER ☐ RANCHO ☐ CONTROL ☐ OTHER ☒

CORNER IDENTIFICATION – DATE OF VISIT Nov 30 1989

NW, NE, SW, SE Corners Lot 80, Mammoth Vista I, MB 7/8

CORNER – LEFT AS FOUND ☐ FOUND AND TAGGED ☐ REESTABLISHED OBLITERATED CORNER ☐ REBUILT ☐

PHYSICAL DESCRIPTION OF CORNER FOUND: EVIDENCE AND METHOD USED TO IDENTIFY OR REESTABLISH

Found 2"x2" H&T RCE 15360 at NE corner, set by direct replacement. Found 2"x2" H&T no tag at SE corner, set by direct replacement. NW & SW corners set at record angle and 30.00' distance from ℄ Majestic Pines Dr.

PHYSICAL DESCRIPTION OF MONUMENTS REBUILT OR PERPETUATED

Set 2" I.P. & tag stamped "L.S. 4587" at NW, NE, & SE corners. Set rebar with plastic cap stamped "L.S. 4587" at SW corner.

CALIFORNIA COORDINATE SYSTEM ORDER: FIRST ☐ SECOND ☐ THIRD ☐

STATIONS USED: NGS (USC & GS) ☐ STATE ☐ COUNTY ☐ OTHER ☐ STATION _____ STATION _____

ZONE _____ ELEVATION _____ NORTHINGS (Y) _____ EASTINGS (X) _____

SKETCH: (Include reference tie or witness points, remarks and topo of area)

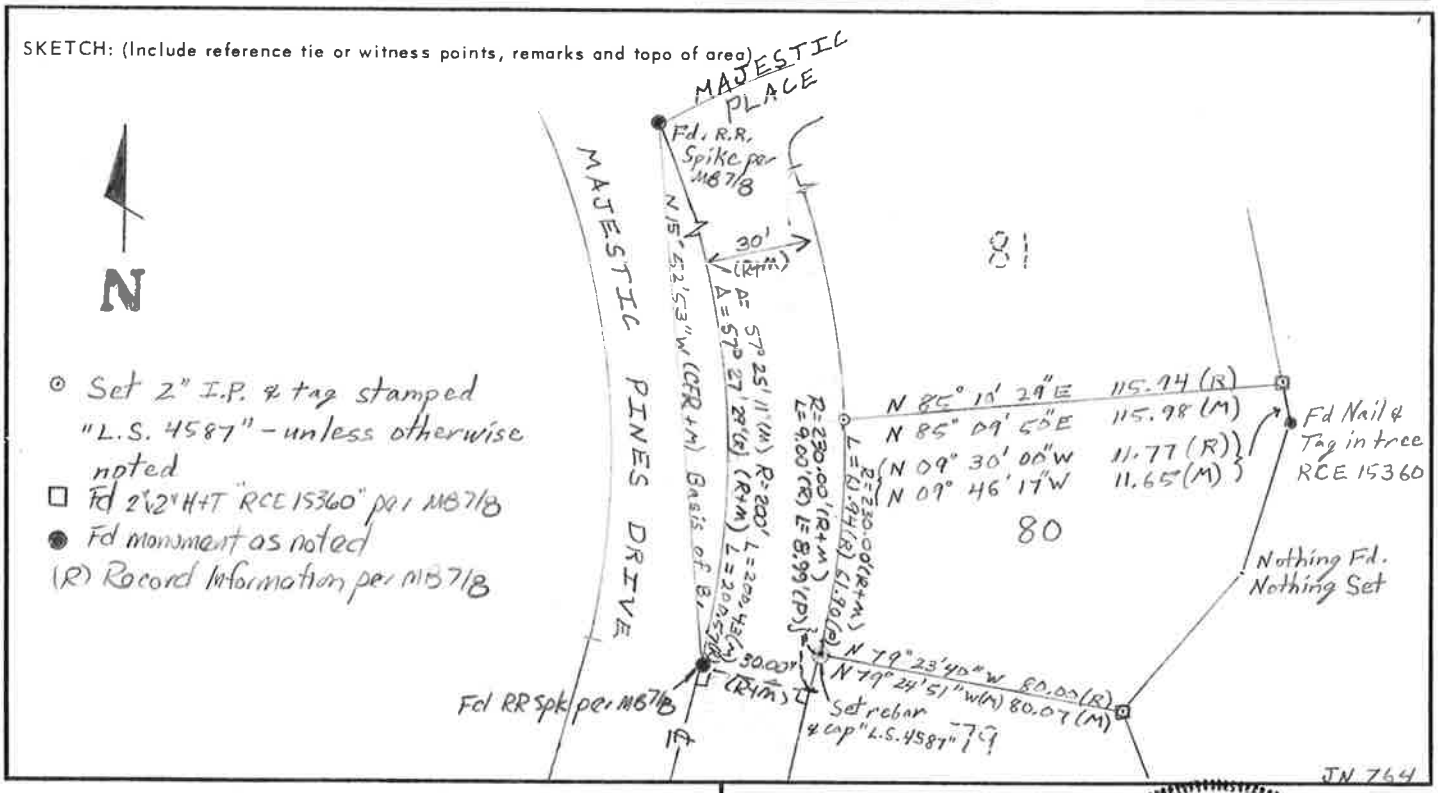

SURVEYOR'S CERTIFICATE

THIS CORNER RECORD WAS PREPARED BY ME OR UNDER MY DIRECTION IN CONFORMANCE WITH THE LAND SURVEYORS ACT ON Jan 12 1990

SIGNED: [signature]

L.S. or R.C.E. No.: 4587

SEAL

COUNTY SURVEYOR'S CERTIFICATE

THIS CORNER RECORD WAS REC'D 2-28 1990

AND EXAMINED AND FILED 3-29 1993

BY: R. Barsh

TITLE: MONO COUNTY SURVEYOR

DOCUMENT NO. 3527-34-61

STATEMENT ON BACK OF SHEET ☐ NO ☒

EXP. 9-30-95

STATE OF CALIFORNIA No. 4026

CHALFANT PRESS, BISHOP, CA.