3527-34-71

CORNER RECORD

COUNTY OF MONO T. 3 S R. 27 E SEC. 34 MDB & MERIDIAN CALIFORNIA

CORNER TYPE: GOV'T. CORNER ☐ MEANDER ☐ RANCHO ☐ CONTROL ☐ OTHER ☒

CORNER IDENTIFICATION – DATE OF VISIT Sept 1 1987

LOT 7 SIERRA VALLEY TRACT No. 2, VOL. 1 OF ASSMT. DIAG, PG 2.

CORNER – LEFT AS FOUND ☐ FOUND AND TAGGED ☐ REESTABLISHED OBLITERATED CORNER ☒ REBUILT ☒

PHYSICAL DESCRIPTION OF CORNER FOUND: EVIDENCE AND METHOD USED TO IDENTIFY OR REESTABLISH FOUND REPLACEMENT MONUMENTS "LS 3462" AT ℄ INT. MERIDIAN & LUPIN AND MERIDIAN & JOAQUIN. THESE ARE MOST LIKELY SET AS DIRECT REPLACEMENTS SINCE 2x2 ORIG. MONS. WERE FOUND AT BOTH LOCATIONS IN 1980±. FOUND MON. "LS 3462" ON JOAQUIN AS SHOWN PER PM 36-126. MONUMENTS PER MB 8/22 NOT FOUND EXCEPT TRACES OF 2x2 HUB AT S.E. COR LOT 8 (N.E. COR LOT 7)

PHYSICAL DESCRIPTION OF MONUMENTS REBUILT OR PERPETUATED SET 2" I.P.'S LS. 4587 AT ALL CORNERS EXCEPT NW CORNER WHERE WE SET LEAD & TAG LS. 4587 IN GRANITE BOULDER.

CALIFORNIA COORDINATE SYSTEM ORDER: FIRST ☐ SECOND ☐ THIRD ☐

STATIONS USED: NGS (USC & GS) ☐ STATE ☐ COUNTY ☐ OTHER ☐ STATION _____ STATION _____

ZONE _____ ELEVATION _____ NORTHINGS (Y) _____ EASTINGS (X) _____

SKETCH: (Include reference tie or witness points, remarks and topo of area)

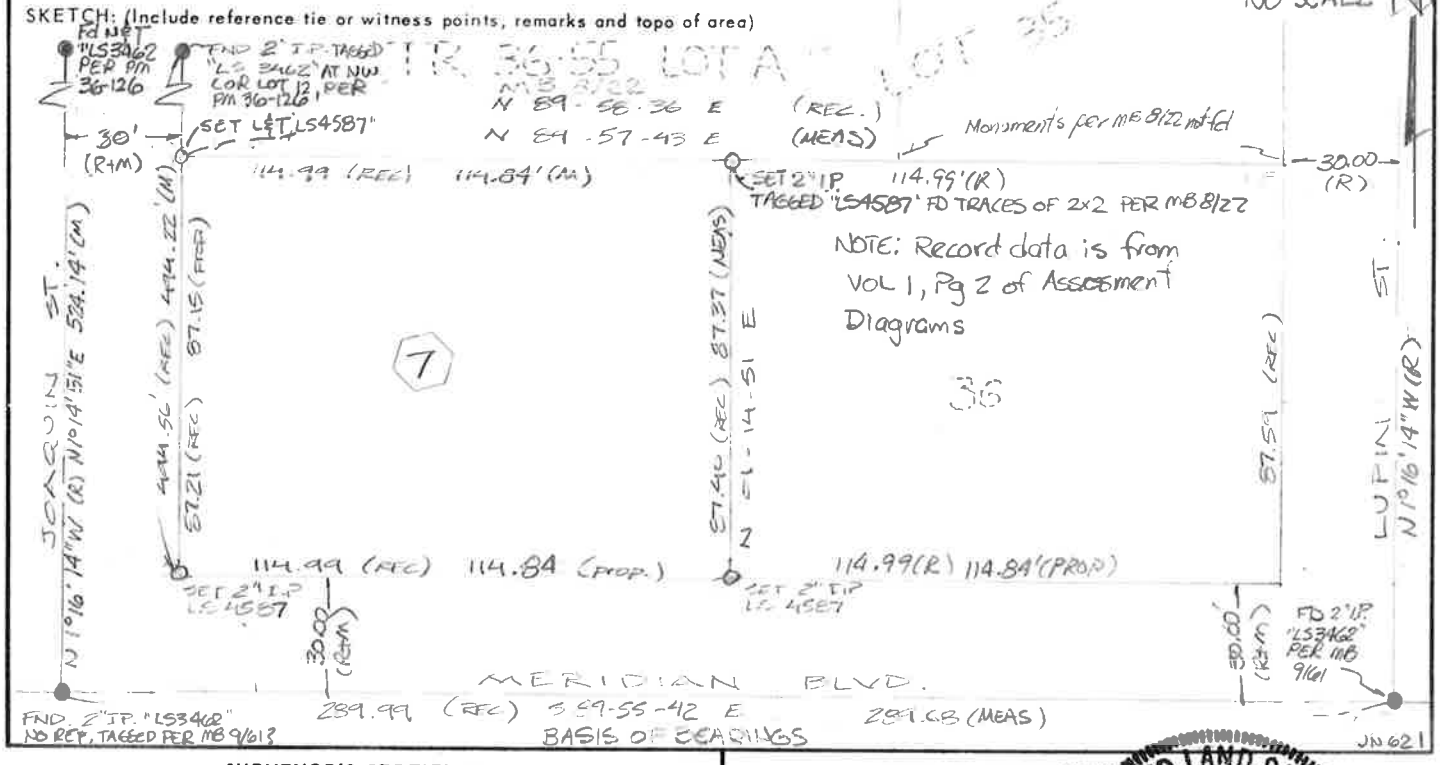

SURVEYOR'S CERTIFICATE

THIS CORNER RECORD WAS PREPARED BY ME OR UNDER MY DIRECTION IN CONFORMANCE WITH THE LAND SURVEYORS ACT ON October 12 1987

SIGNED: [signature]

(L.S.) or R.C.E. No.: 4587

SEAL

COUNTY SURVEYOR'S CERTIFICATE

THIS CORNER RECORD WAS RECEIVED [illegible] 88 AND EXAMINED AND FILED [illegible] 5

BY: [signature]

TITLE: COUNTY SURVEYOR

DOCUMENT No. 3527-34-71

STATEMENT ON BACK OF SHEET

LICENSED LAND SURVEYOR RICHARD G. BOARDMAN No. 4686 STATE OF CALIFORNIA

EXP. 9-30-95

CHALFANT PRESS, BISHOP, CA.