3527-34-81

CORNER RECORD

COUNTY OF MONO T. 3 S R. 27 E SEC. 34 MD MERIDIAN CALIFORNIA

CORNER TYPE: GOV'T. CORNER ☐ MEANDER ☐ RANCHO ☐ CONTROL ☐ OTHER ☒

CORNER IDENTIFICATION – DATE OF VISIT May 2 1991

Lot 72 Mammoth Vista I MB 7 PG 8

CORNER – LEFT AS FOUND ☐ FOUND AND TAGGED ☐ REESTABLISHED OBLITERATED CORNER ☒ REBUILT ☐

PHYSICAL DESCRIPTION OF CORNER FOUND: EVIDENCE AND METHOD USED TO IDENTIFY OR REESTABLISH

Fnd original 2"x2" Hub & Tags Set By Miller Engineering at The NW Cor. Lot 64 AND evidence of the SW Cor. Lot 72 being replaced by RCE 10467. Also Fnd original Spike @ P.I. of Monterey Circle & ℄ Int of Monterey Circle & Monterey Pine Road.

PHYSICAL DESCRIPTION OF MONUMENTS REBUILT OR PERPETUATED

Replaced the N.W. Cor Lot 72 & The NE Cor. Lot 72 w/ 5/8" Rebars and Caps LS 4587.

CALIFORNIA COORDINATE SYSTEM ORDER: FIRST ☐ SECOND ☐ THIRD ☐

STATIONS USED: NGS (USC & GS) ☐ STATE ☐ COUNTY ☐ OTHER ☐ STATION _____ STATION _____

ZONE _____ ELEVATION _____ NORTHINGS (Y) _____ EASTINGS (X) _____

SKETCH: (Include reference tie or witness points, remarks and topo of area)

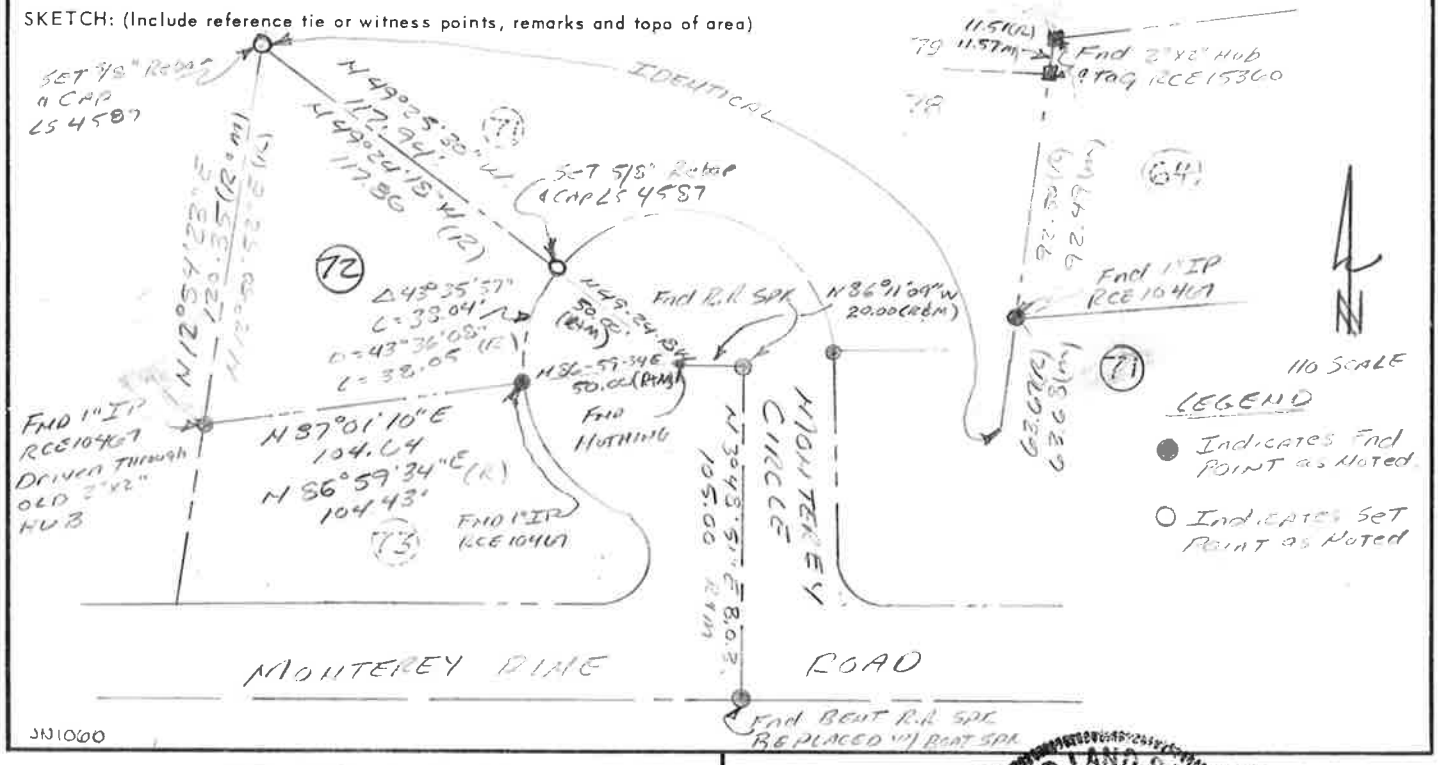

SURVEYOR'S CERTIFICATE

THIS CORNER RECORD WAS PREPARED BY ME OR UNDER MY DIRECTION IN CONFORMANCE WITH THE LAND SURVEYORS ACT ON July 5 1991

SIGNED: [signature]

L.S. or R.C.E. No.: 4587

SEAL

COUNTY SURVEYOR'S CERTIFICATE

THIS CORNER RECORD WAS RECEIVED 1 1994

AND EXAMINED AND FILED 10-11 1994

BY: [signature]

TITLE: Mono Co. Surveyor

DOCUMENT No. _____

STATEMENT ON BACK OF SHEET YES ☐ NO ☒

LICENSED LAND SURVEYOR STATE OF CALIFORNIA

3527-34-81

CHALFANT PRESS, BISHOP, CA.