4527-3-20

CORNER RECORD

COUNTY OF MONO T. 4S R. 27E SEC. 3 MERIDIAN MDM CALIFORNIA

CORNER TYPE: GOV'T. CORNER ☐ MEANDER ☐ RANCHO ☐ CONTROL ☐ OTHER ☒

CORNER IDENTIFICATION – DATE OF VISIT 6-10 19 91

Lot 14, Block 5, Mammoth Camp Tract 1.
PER MB 1 Pg 1.

CORNER – LEFT AS FOUND ☐ FOUND AND TAGGED ☐ REESTABLISHED OBLITERATED CORNER ☒ REBUILT ☐

PHYSICAL DESCRIPTION OF CORNER FOUND: EVIDENCE AND METHOD USED TO IDENTIFY OR REESTABLISH

Fnd 1" IP RCE 10467 at the NE Cor. Block 6 Mammoth Camp Tract No. 1.
Fnd 2"x2" hub & tag RCE 10467 at the SW Cor. Lot 13 Blk 5 Mammoth Camp Tr. #1
Both of the above points are referenced on RS 36-59, RSB 2/55.
Establishment of corners of Lot 14 From RS 36-59, RSB 2/55.

PHYSICAL DESCRIPTION OF MONUMENTS REBUILT OR PERPETUATED

Set 5/8" Rebar & Plastic Caps LS 4587 @ The NW, NE & SE Corners
Fnd 2"x2" HUB & Tack, No Ref 5 Foot offset N/O the SW Corner on the Prop. Line between Lots 13, 14.

CALIFORNIA COORDINATE SYSTEM ORDER: FIRST ☐ SECOND ☐ THIRD ☐

STATIONS USED: NGS (USC & GS) ☐ STATE ☐ COUNTY ☐ OTHER ☐ STATION _____ STATION _____

ZONE _____ ELEVATION _____ NORTHINGS (Y) _____ EASTINGS (X) _____

SKETCH: (Include reference tie or witness points, remarks and topo of area)

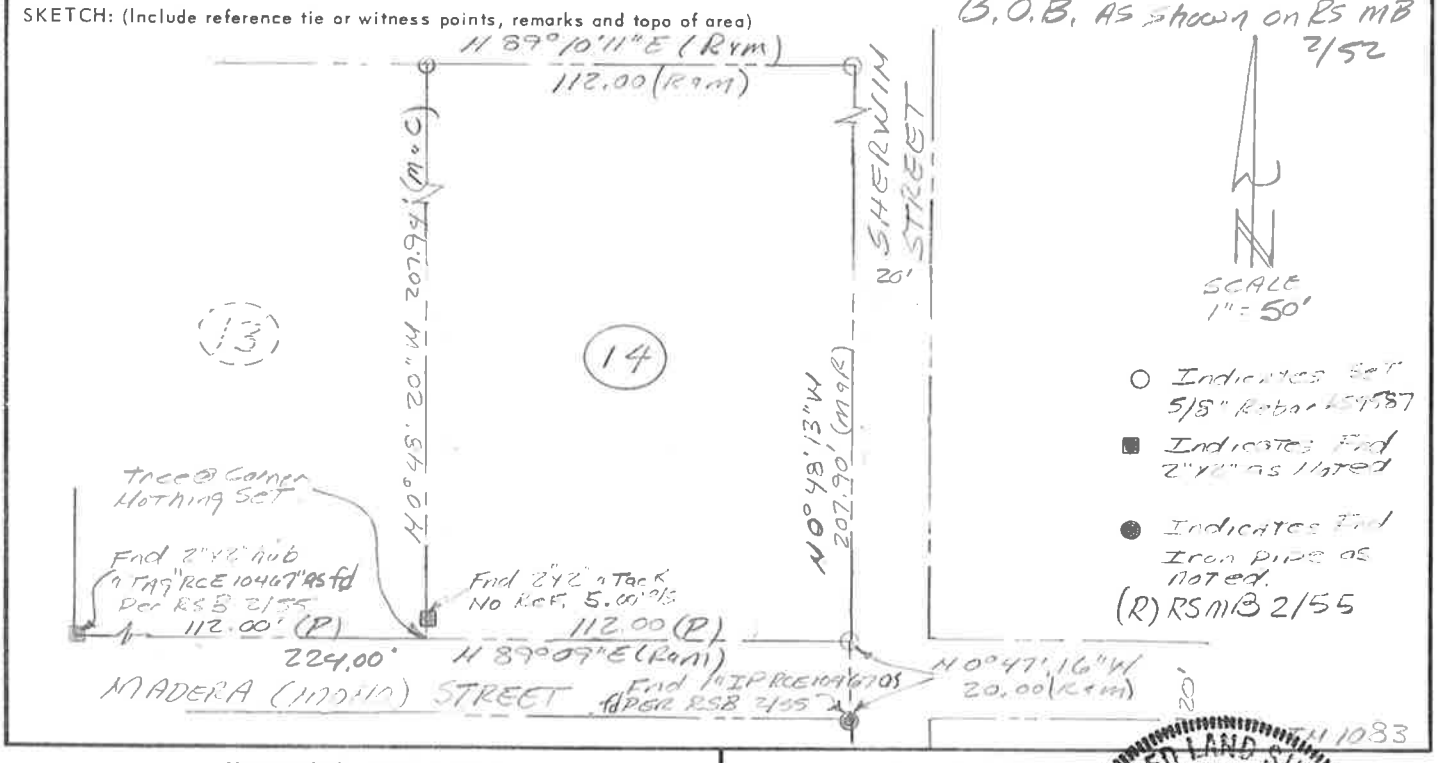

SURVEYOR'S CERTIFICATE

THIS CORNER RECORD WAS PREPARED BY ME OR UNDER MY DIRECTION IN CONFORMANCE WITH THE LAND SURVEYORS ACT ON August 21 1991

SIGNED: [signature]

L.S. or R.C.E. No.: 4587

SEAL

COUNTY SURVEYOR'S CERTIFICATE

THIS CORNER RECORD WAS RECEIVED 5-17-93 AND EXAMINED AND FILED 9 19 93

BY: R. Bowden

TITLE: County Surveyor

DOCUMENT No. 4527-3-20

STATEMENT ON BACK OF SHEET

EXP. 9-30-95

LICENSED LAND SURVEYOR RICHARD C. BOWDEN No. 4686 STATE OF CALIFORNIA

☐ NO ☒

CHALFANT PRESS, BISHOP, CA.