4529-35-7

CORNER RECORD

COUNTY OF MONO T. 4S R. 29E SEC. 35 M.D. MERIDIAN CALIFORNIA

CORNER TYPE: GOV'T. CORNER ☐ MEANDER ☐ RANCHO ☐ CONTROL ☐ OTHER ☒

CORNER IDENTIFICATION – DATE OF VISIT AUG 3 1991

NW & NE PROPERTY CORNERS LOT 8 LAKEVIEW SUBDIVISION

RECORD INFO. PER MB 6/34

CORNER – LEFT AS FOUND ☐ FOUND AND TAGGED ☐ REESTABLISHED OBLITERATED CORNER ☒ REBUILT ☐

PHYSICAL DESCRIPTION OF CORNER FOUND: EVIDENCE AND METHOD USED TO IDENTIFY OR REESTABLISH

Fd. square head nail with shiner, no tag at center line (℄) B.C. Aspen Terrace per MB 6/34 Fd. P.K. nail, no tag, at ℄ E.C. Aspen Terrace (no ref.). Both points accepted and used for B.O.B. of N 08° 27' 31" W as noted in the sketch below. Found square head nail-no tag at ℄ E.C. begin 25.49' tangent Aspen Terrace. Calculated proportionate Δ on ℄ for NW E.C. prop. cor. Lot 8 and set NW & NE prop. Cors. Lot 8 radial from this ℄ point.

PHYSICAL DESCRIPTION OF MONUMENTS REBUILT OR PERPETUATED

Set rebar & cap L.S. 4587 at all corners reestablished.

CALIFORNIA COORDINATE SYSTEM ORDER: FIRST ☐ SECOND ☐ THIRD ☐

STATIONS USED: NGS (USC & GS) ☐ STATE ☐ COUNTY ☐ OTHER ☐ STATION _____ STATION _____

ZONE _____ ELEVATION _____ NORTHINGS (Y) _____ EASTINGS (X) _____

SKETCH: (Include reference tie or witness points, remarks and topo of area)

RECORD INFO. PER MB 6 P. 34

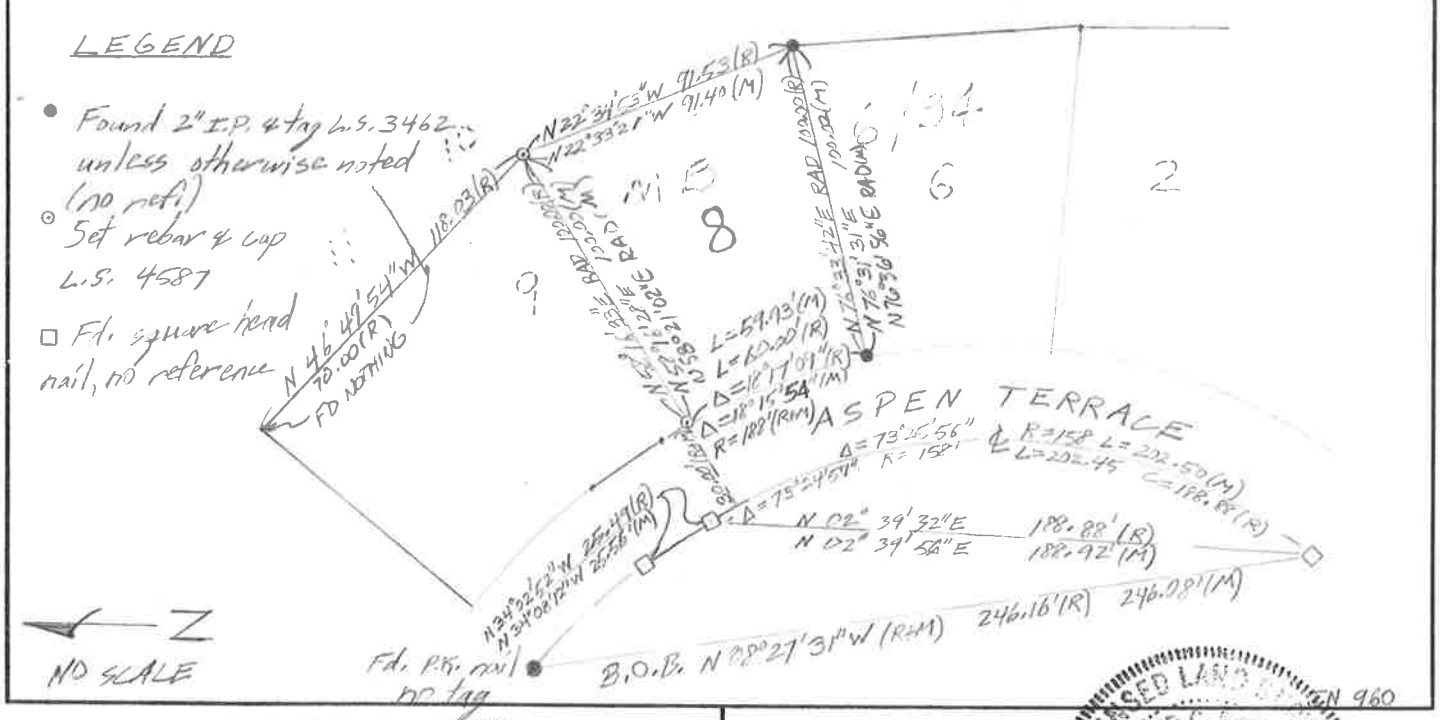

SURVEYOR'S CERTIFICATE

THIS CORNER RECORD WAS PREPARED BY ME OR UNDER MY DIRECTION IN CONFORMANCE WITH THE LAND SURVEYORS ACT ON April 21 1993

SIGNED: _____

L.S. or R.C.E. No.: 4587

SEAL

COUNTY SURVEYOR'S CERTIFICATE

THIS CORNER RECORD WAS RECEIVED 3-19 1993 AND EXAMINED AND FILED No. 23 1993

BY: Richard Butler No. 4686

TITLE: Co. Surveyor

DOCUMENT No. 4529-35-7

STATEMENT ON BACK OF SHEET YES ☐ NO ☒

EXP. 9-30-93

LICENSED LAND SURVEYOR STATE OF CALIFORNIA

CHALFANT PRESS, BISHOP, CA.